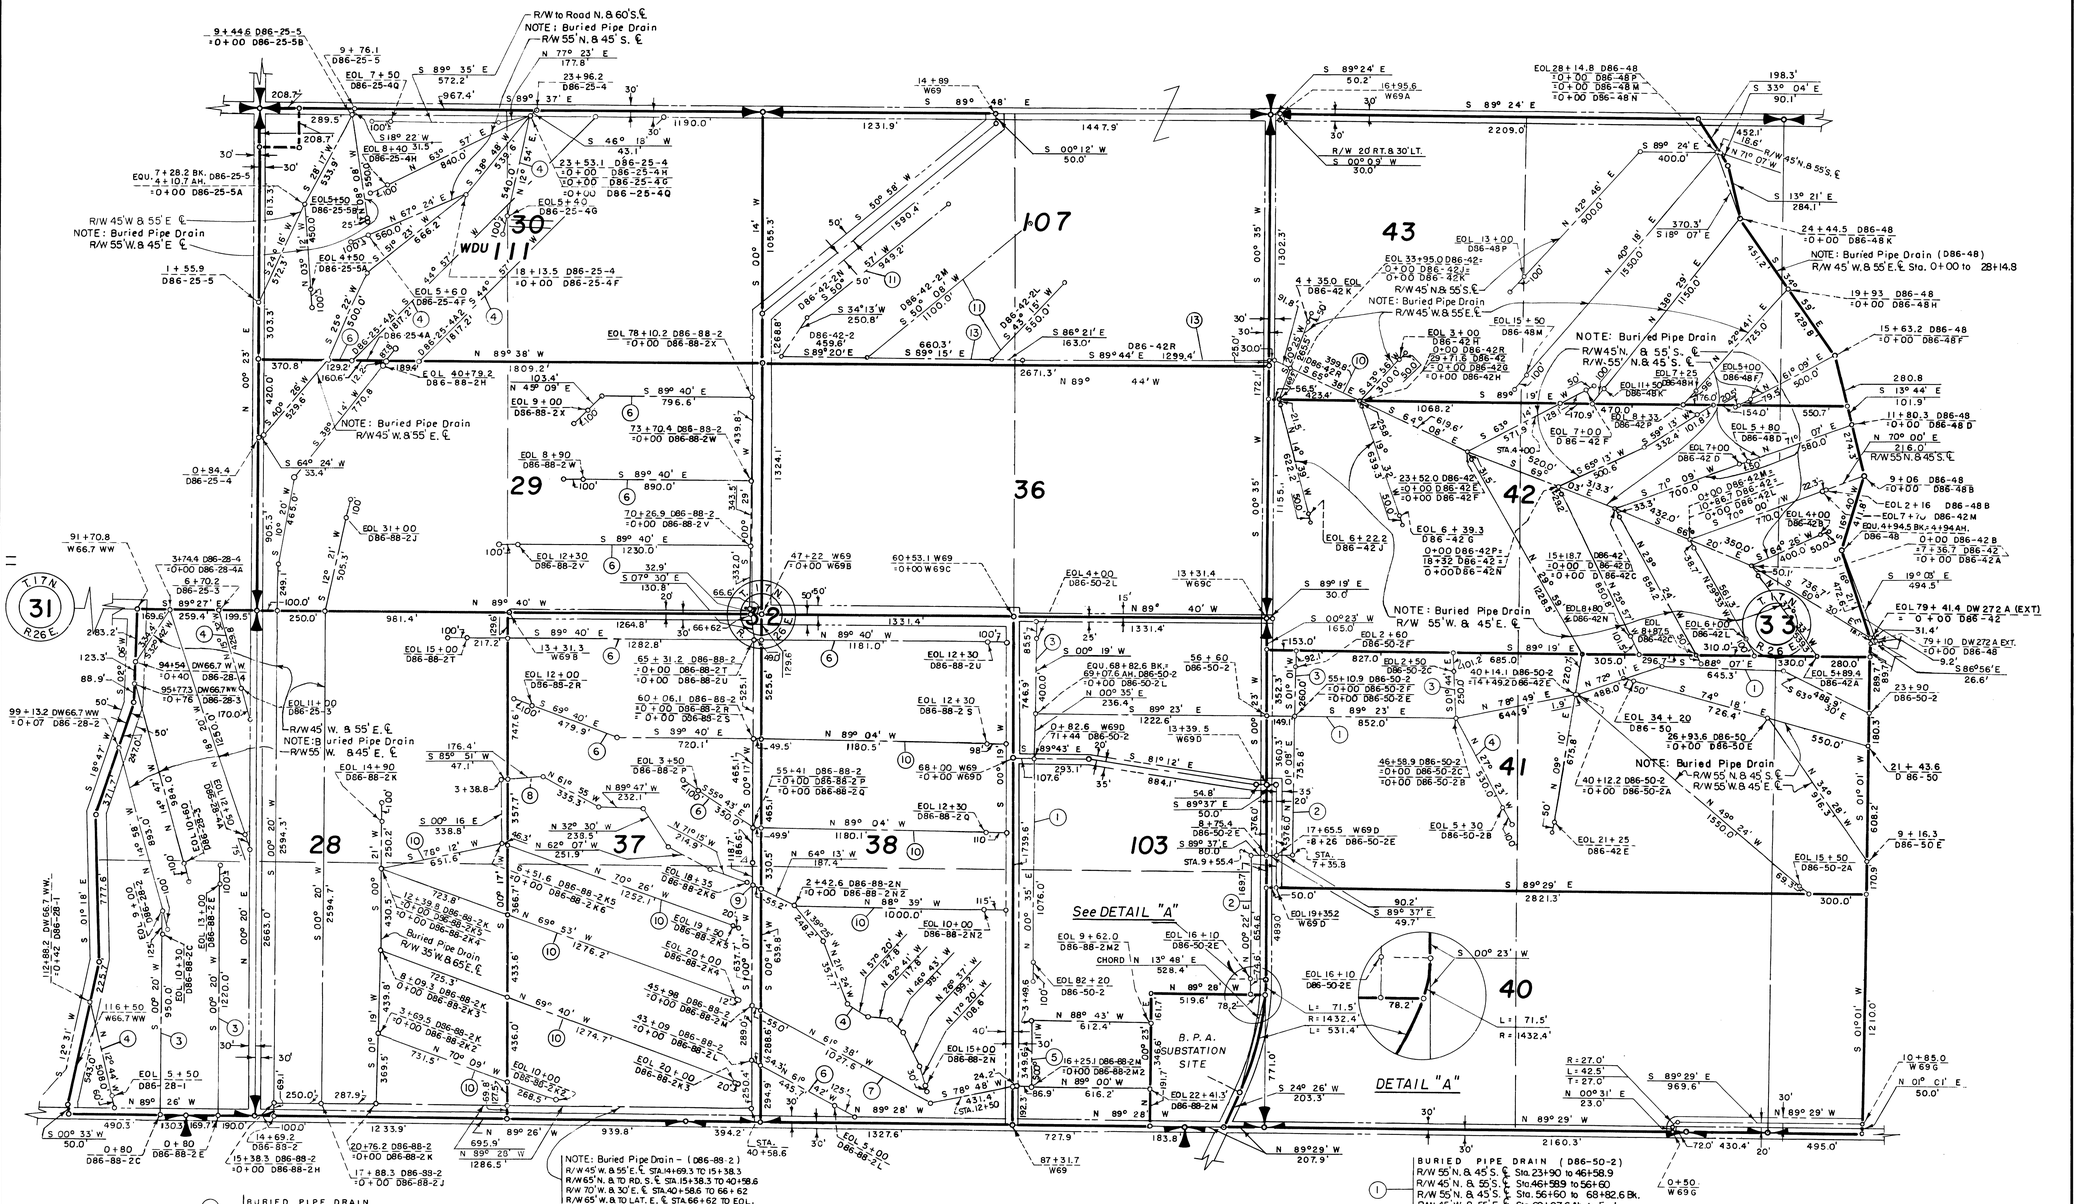

(6) BURIED PIPE DRAIN
R/W 55' N. & 45' S. ℄

(7) BURIED PIPE DRAIN — (D86-88-2 M)
R/W 45' N. & 55' S. ℄ TO STA. 12+50
R/W 70' N. & 70' S. ℄ STA. 12+50 TO 16+25.1
R/W 55' N. & 45' S. ℄ STA. 16+25.1 TO END.

(8) BURIED PIPE DRAIN — (D86-88-2 K6)
R/W 45' W. & 55' E. ℄ TO STA. 3+35.6
R/W 45' N. & 55' S. ℄ STA. 3+38.8 TO END.

(9) 52+35.7 D86-88-2 = 0+00 D86-88-2 N

(10) BURIED PIPE DRAIN
R/W 45' N. & 55' S. ℄

(11) BURIED PIPE DRAIN
R/W 25' N. & 25' S. ℄

(12) BURIED PIPE DRAIN
R/W 25' W. & 25' E. ℄

(13) BURIED PIPE DRAIN
R/W 25' N. & TO F.U. B'DY S. ℄

(14) BURIED PIPE DRAIN
R/W 25' N. & TO CANAL S. ℄

(1) BURIED PIPE DRAIN (D86-50-2)
R/W 55' N. & 45' S. ℄ Sta. 23+90 to 46+58.9
R/W 45' N. & 55' S. ℄ Sta. 46+58.9 to 56+60
R/W 55' N. & 45' S. ℄ Sta. 56+60 to 68+82.6 Bk.
R/W 45' W. & 55' E. ℄ Sta. 69+07.6 Ah. to End.

(2) BURIED PIPE DRAIN
R/W 40' WEST & 60' EAST ℄ TO STA. 7+35.8
R/W 40' N. & 60' S. ℄ STA. 7+35.8 TO 8+75.4 — R/W 55' N. & 45' S. ℄ STA. 8+75.4 TO 9+55.4
R/W 55' W. & TO RD. E. ℄ STA. 9+55.4 TO END.

(3) BURIED PIPE DRAIN
R/W 45' W. & 55' E. ℄

(4) BURIED PIPE DRAIN
R/W 55' W. & 45' E. ℄

(5) BURIED PIPE DRAIN
R/W 45' W. & 55' E. ℄ TO STA. 3+49.6
R/W 45' N. & 55' S. ℄ STA. 3+49.6 TO END.

LEGEND

Boundaries of Units
Rights of Way for Roads
Rights of Way for Canals
Rights of Way for Drains

100 Unit Number

SCALE OF FEET: 400 3 2 1 0 2 400

U.S.B.R. GRID

Drawn G.P.S.
Checked I.&W.
Surveys certified
A.J. Davidson
Chief, Engr. Div.
DATE 8-1-60

REV. TO 12-30-88	de
REV. TO 10-1-78	de
REV. TO 12-28-73	de
REV. TO 7-31-70	CM
REV. TO 9-1-64	BJM

I certify that this is Sheet 5 of 5 Supplemental Sheets of the Fourth Revision of the Final Farm Unit Plat of Irrigation Block 86.

M. B. Austin
Regional Director (Act.)
DATE 8-11-60

222-116-31632-10