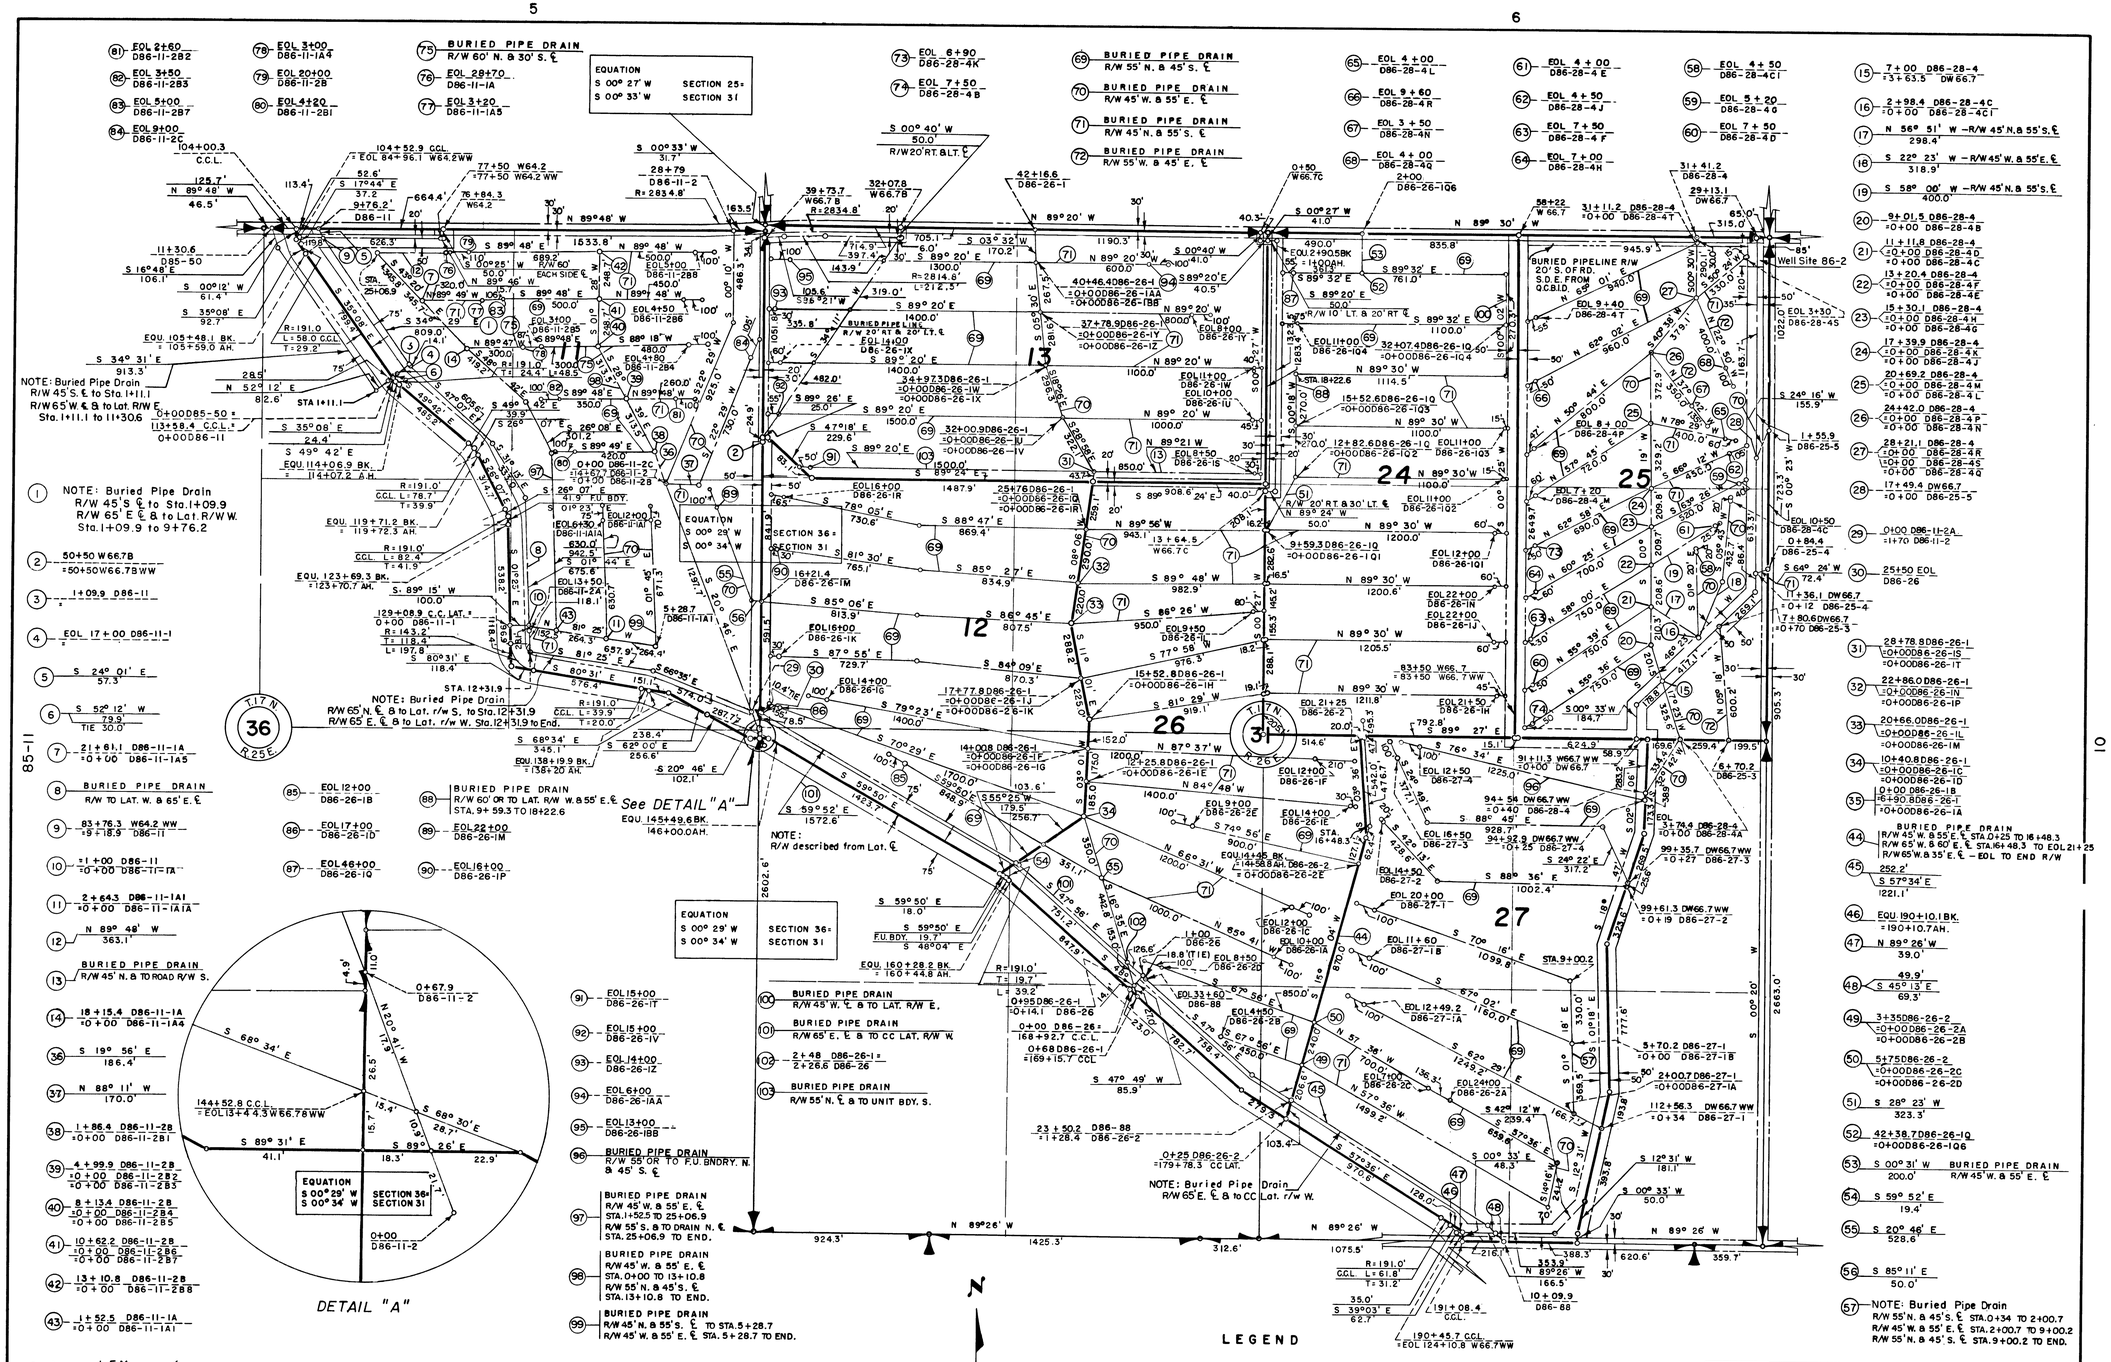

LEGEND

- Boundaries of Units
- Rights of Way for Roads
- Rights of Way for Canals
- Rights of Way for Drains
- 11 Unit Number

REV. TO 12-30-94	LD
REV. TO 12-31-87	dc
REV. TO 5-31-74	dc
REV. TO 12-28-73	dc

REV. TO 7-31-70	CMc
REV. TO 7-31-69	CMc
REV. TO 7-31-68	CMc
REV. TO 7-31-67	CMc
REV. TO 10-1-63	AJP

Drawn L.E.M.
Checked B.B.I.-E.R.P.
Surveys certified
J. D. Humes
Chief, D.&C. Div.
DATE 7-17-59

I certify that this is Sheet 5 of 9 Supplemental Sheets of the Third Revision of the Final Farm Unit Plat of Irrigation Block 86.

W.G. Draper
Regional Director (Acting)
DATE 7-30-59

THIS SHEET NOT RECORDED

85-11 12 222-116-31305-11