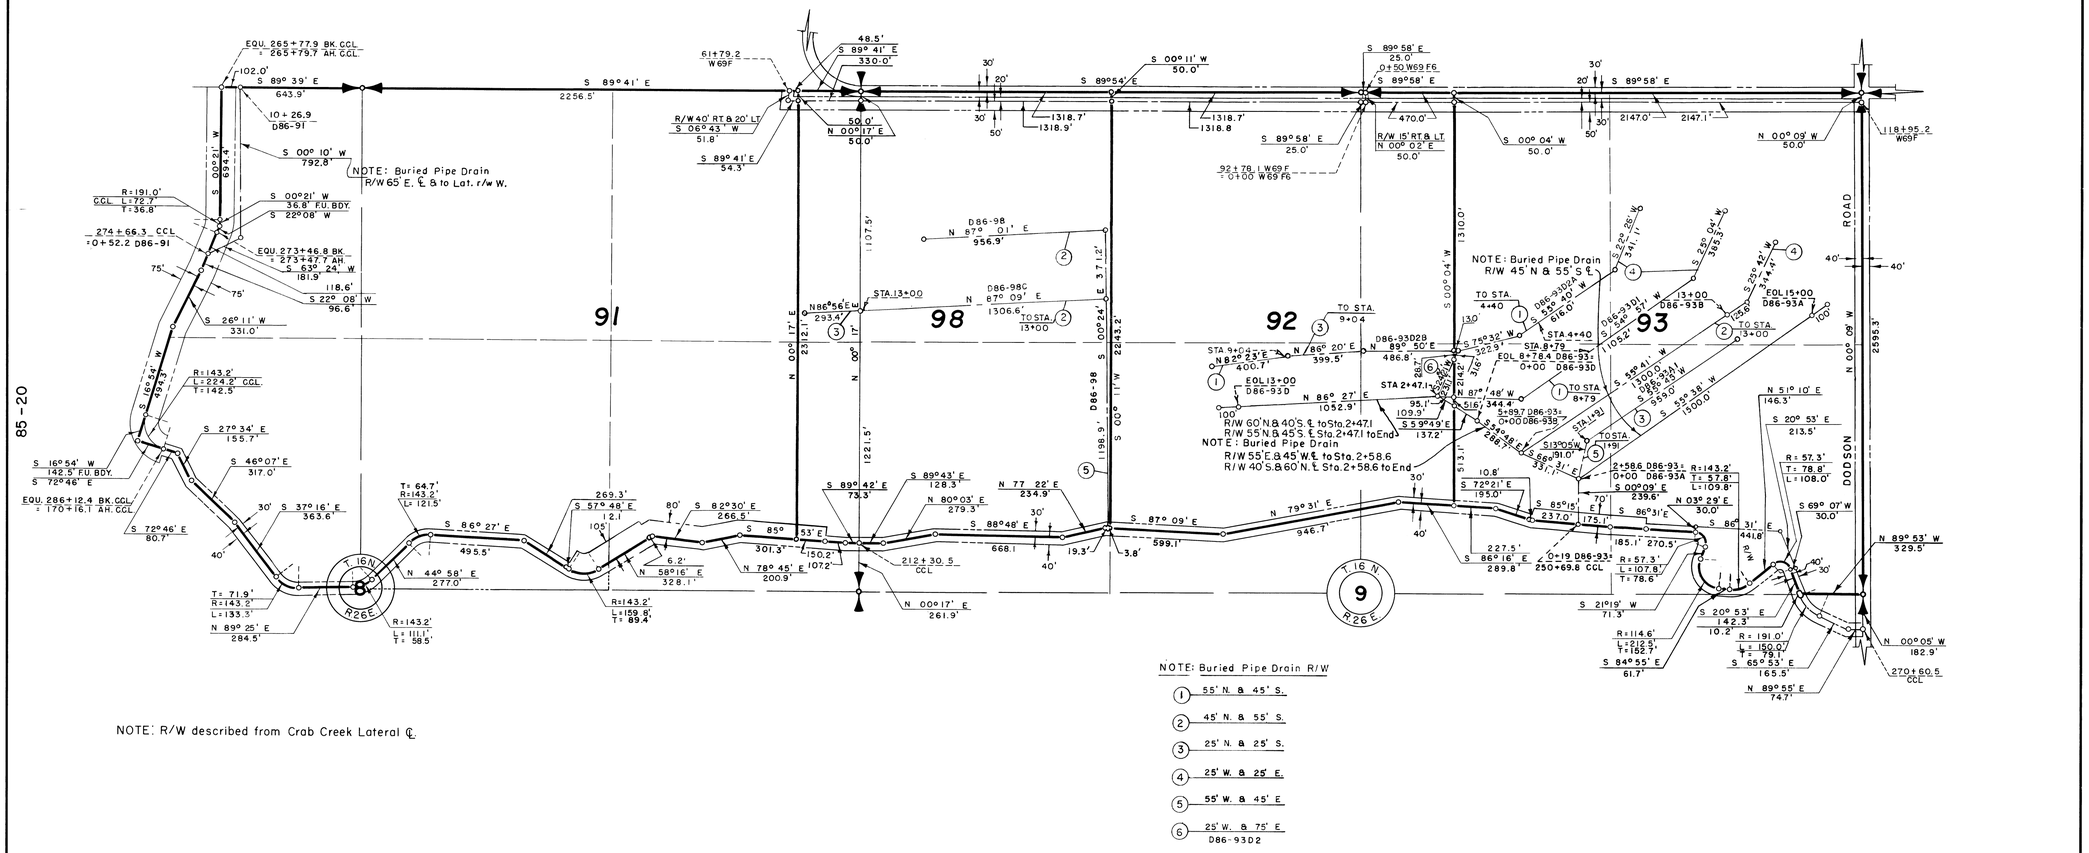

Drawn L.E.M.
Checked R.E.W. - E.R.P.
Surveys certified
A.V. Davidson
Chief, Engr. Div.
DATE 7-17-61

400 3 2 1 0 2 4 400
SCALE OF FEET

LEGEND

Boundaries of Units
Rights of Way for Roads
Rights of Way for Canals
Rights of Way for Drains

100 Unit Number

N
U.S.B.R. GRID

REV. TO 12-16-82	dc
REV. TO 10-1-78	dc
REV. TO 12-28-73	dc
REV. TO 7-31-69	CMc

I certify that this is Sheet 2 of 2 Supplemental Sheets of the Fifth Revision of the Final Farm Unit Plat of Irrigation Block 86.

H.T. Nelson
Regional Director
DATE 8-4-61

222-116-32179-14