COLUMBIA BASIN PROJECT – IRRIGATION BLOCK 87

GRANT COUNTY, WASHINGTON
and
ADAMS COUNTY, WASHINGTON

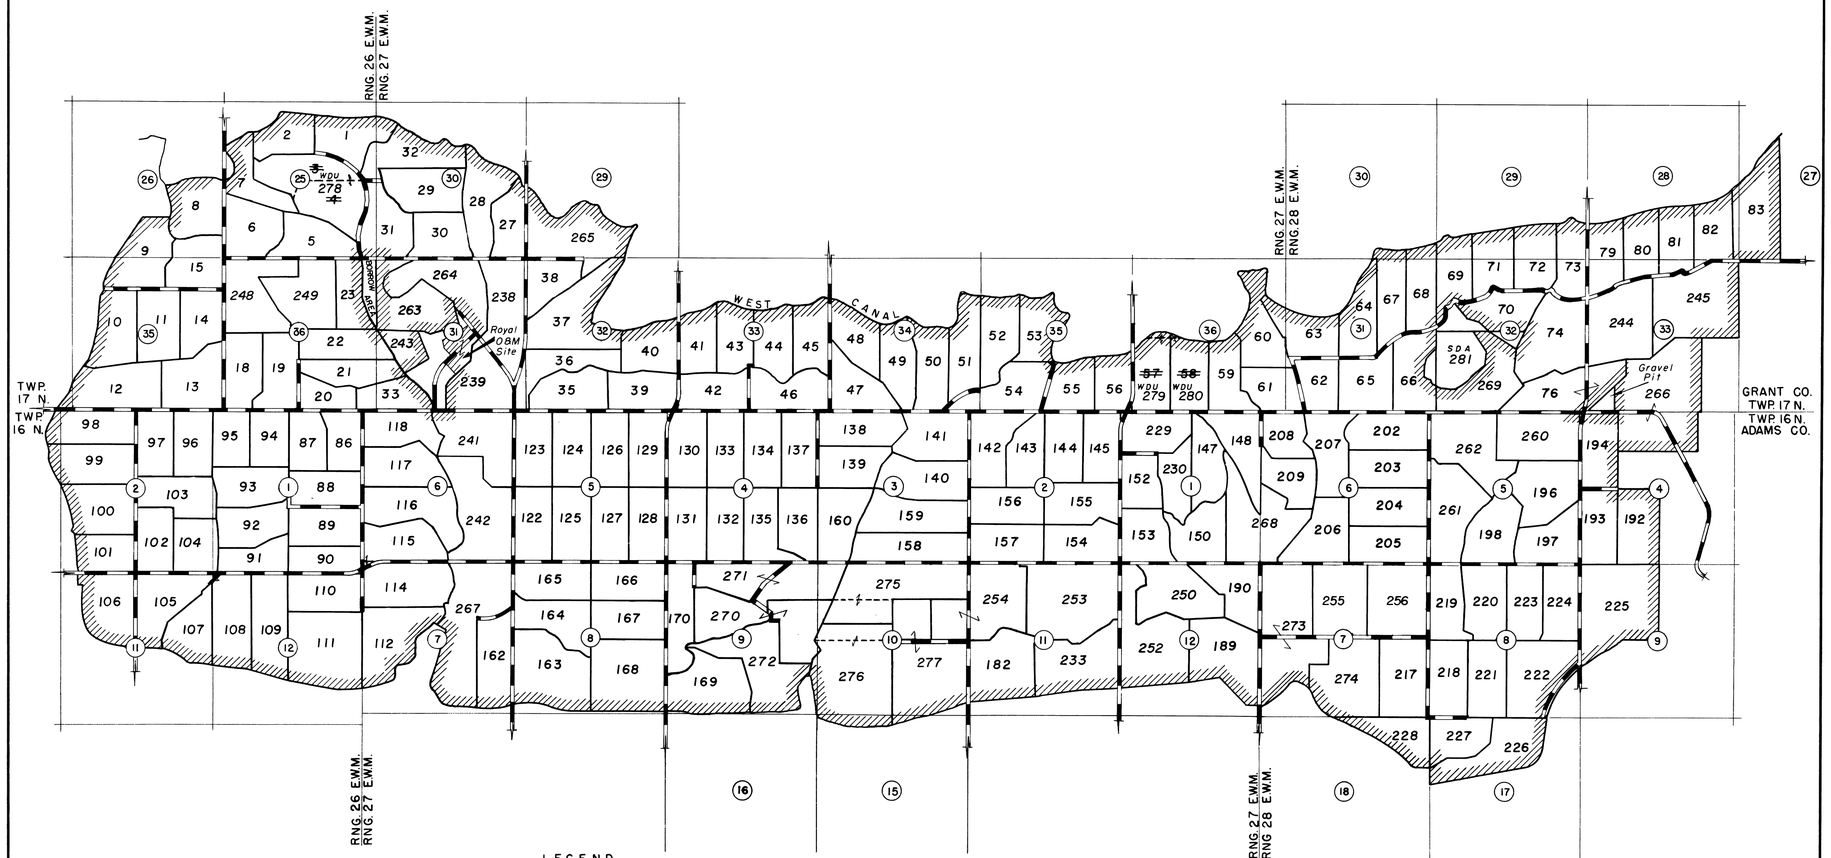

LEGEND

- BOUNDARY OF PLAT
- UNIT BOUNDARY
- ROAD THROUGH FARM UNIT
- ROAD
- (21) SECTION NUMBER
- 13 UNIT NUMBER
- SECTION LINE
- FORMER UNIT BOUNDARY

THIS SHEET NOT RECORDED

SCALE OF MILES

Drawn G. P. S.
Checked J. F. M.

Chief, Engr. Div.

DATE

REV. TO 7-31-68	
REV. TO 9-1-85	
REV. TO 10-1-63	

I certify that this is Sheet 1 of 3 General Map Sheets of the Revision of the Final Farm Unit Plat for Irrigation Block 87 showing the farm unit boundaries and a tabulation of the acreages by land classes in each Farm Unit.

Regional Director

DATE

222-116-32570-4