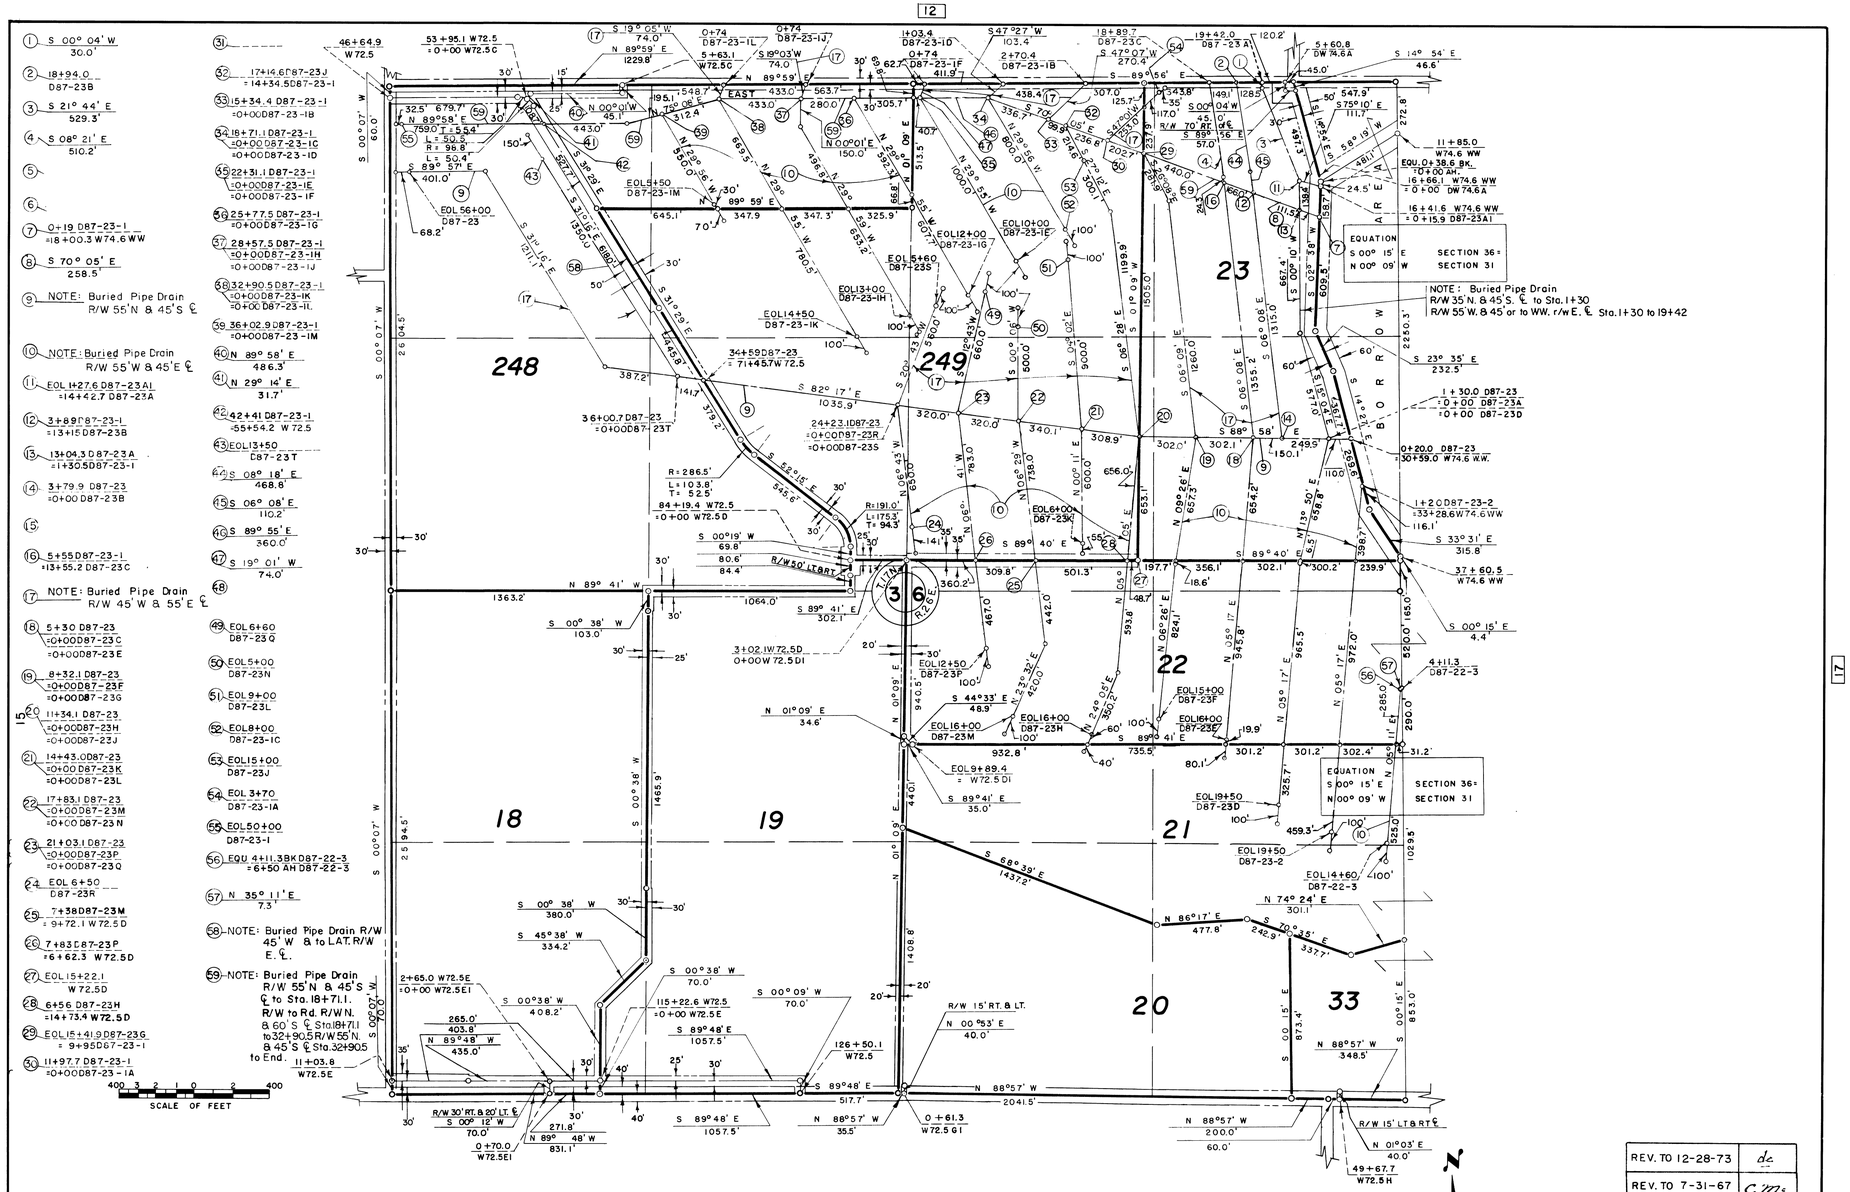


1. S 00° 04' W 30.0'
2. 18+94.0 D87-23B
3. S 21° 44' E 529.3'
4. S 08° 21' E 510.2'
5.
6.
7. 0+19 D87-23-1 =18+00.3 W74.6 WW
8. S 70° 05' E 258.5'
9. NOTE: Buried Pipe Drain R/W 55' N & 45' S ℄
10. NOTE: Buried Pipe Drain R/W 55' W & 45' E ℄
11. EOL 1+27.6 D87-23A1 =14+42.7 D87-23A
12. 3+89.1 D87-23-1 =13+15 D87-23B
13. 13+04.3 D87-23A =1+30.5 D87-23-1
14. 3+79.9 D87-23 =0+00 D87-23B
15.
16. 5+55 D87-23-1 =13+55.2 D87-23C
17. NOTE: Buried Pipe Drain R/W 45' W & 55' E ℄
18. 5+30 D87-23 =0+00 D87-23C =0+00 D87-23E
19. 8+32.1 D87-23 =0+00 D87-23F =0+00 D87-23G
20. 11+34.1 D87-23 =0+00 D87-23H =0+00 D87-23J
21. 14+43.0 D87-23 =0+00 D87-23K =0+00 D87-23L
22. 17+83.1 D87-23 =0+00 D87-23M =0+00 D87-23N
23. 21+03.1 D87-23 =0+00 D87-23P =0+00 D87-23Q
24. EOL 6+50 D87-23R
25. 7+38 D87-23M = 9+72.1 W 72.5 D
26. 7+83 D87-23P =6+62.3 W 72.5D
27. EOL 15+22.1 W 72.5D
28. 6+56 D87-23H =14+73.4 W72.5D
29. EOL 15+41.9 D87-23G = 9+95 D87-23-1
30. 11+97.7 D87-23-1 =0+00 D87-23-1A
31.
32. 17+14.6 D87-23J = 14+34.5 D87-23-1
33. 15+34.4 D87-23-1 =0+00 D87-23-1B
34. 18+71.1 D87-23-1 =0+00 D87-23-1C =0+00 D87-23-1D
35. 22+31.1 D87-23-1 =0+00 D87-23-1E =0+00 D87-23-1F
36. 25+77.5 D87-23-1 =0+00 D87-23-1G
37. 28+57.5 D87-23-1 =0+00 D87-23-1H =0+00 D87-23-1J
38. 32+90.5 D87-23-1 =0+00 D87-23-1K =0+00 D87-23-1L
39. 36+02.9 D87-23-1 =0+00 D87-23-1M
40. N 89° 58' E 486.3'
41. N 29° 14' E 31.7'
42. 42+41 D87-23-1 -55+54.2 W 72.5
43. EOL 13+50 D87-23T
44. S 08° 18' E 468.8'
45. S 06° 08' E 110.2'
46. S 89° 55' E 360.0'
47. S 19° 01' W 74.0'
48.
49. EOL 6+60 D87-23Q
50. EOL 5+00 D87-23N
51. EOL 9+00 D87-23L
52. EOL 8+00 D87-23-1C
53. EOL 15+00 D87-23J
54. EOL 3+70 D87-23-1A
55. EOL 50+00 D87-23-1
56. EQU 4+11.3 BK D87-22-3 =6+50 AH D87-22-3
57. N 35° 11' E 7.3'
58. NOTE: Buried Pipe Drain R/W 45' W & to L.A.T. R/W E. ℄.
59. NOTE: Buried Pipe Drain R/W 55' N & 45' S ℄ to Sta. 18+71.1. R/W to Rd. R/W N. 8.60' S ℄ Sta. 18+71.1 to 32+90.5 R/W 55' N. & 45' S ℄ Sta. 32+90.5 to End. 11+03.8 W72.5E

## LEGEND

- Boundaries of Units
- Rights of Way for Canals
- Rights of Way for Drains
- Rights of Way for Roads

42 Unit Number

Drawn C.R.A.
Checked M & W
Surveys certified
A. J. Davidson
Chief, Engr. Div
DATE 8-30-61

| | |
|---|---|
| REV. TO 12-28-73 | dc |
| REV. TO 7-31-67 | CMc |
| REV. TO 9-1-65 | [illegible] |
| REV. TO 9-1-64 | [illegible] |

I certify that this is Sheet 1 of 6 Supplemental Sheets of the Eighth Revision of the Final Form Unit Plat of Irrigation Block 87.

M. B. Austin
Regional Director (Act.)
DATE 9-6-61

222-116-32180-16