(1) 50+88.2 D87-139
=0+00D87-139M
=0+00D87-139N

(2) 55+37.9D87-139
=0+00D87-139P
=0+00D87-139Q

(3) EOL57+82.9D87-139
=0+00D87-139R
=0+00D87-139S

(4) N 23° 39' E
100.1'

(5) N 61° 07' E
296.5'

(6) S 86° 02' W R/W 55'S. ℄ & 45' or to Lat. r/w N.
200.0' 23.0'

(7) 4+13.1 D87-139R
=0+00D87-139R1

(8) S 64° 27' E
54.0'

(9) 19+62.0D87-139R1
=50+02.4 W77A

(10) S 02° 43' W
246.6'

(11) 50+42.0 D87-139R1
=0+00D87-139R1M

(12) N 61° 32' W
550.0'

(13) Buried Pipe Drain
R/W 65' W. & 55' E. ℄

(14) EOL 2+00
D87-139S

(15) EOL 9+25
D87-139R

(16) NOTE: Buried Pipe Drain
R/W 70'S. ℄ & 55' or to Lat. r/w N.

(17) Buried Pipe Drain
R/W 55'S. ℄ & to Canal r/w N.

18

(19) EOL53+85D87-139R1
=EOL24+43.6 D87-139R1J

(20) EOL5+50
D87-139R1L

(21) NOTE: Buried Pipe Drain
R/W 65' N & 65'S. ℄ Sta.3+50 to 8+00
R/W 45' N. & 55'S. ℄ Sta.8+00 to End.

(22) NOTE: Buried Pipe Drain
R/W 45' N & 55' S ℄
from Sta. 0+00 to Sta. 3+50

(23) NOTE: Buried Pipe Drain
R/W 55' N & 45' S ℄

(24) NOTE: Buried Pipe Drain
R/W 45'S. ℄ & to Canal r/w N.

(25) NOTE: Buried Pipe Drain
R/W 75'S & N to R/W of W. Canal.

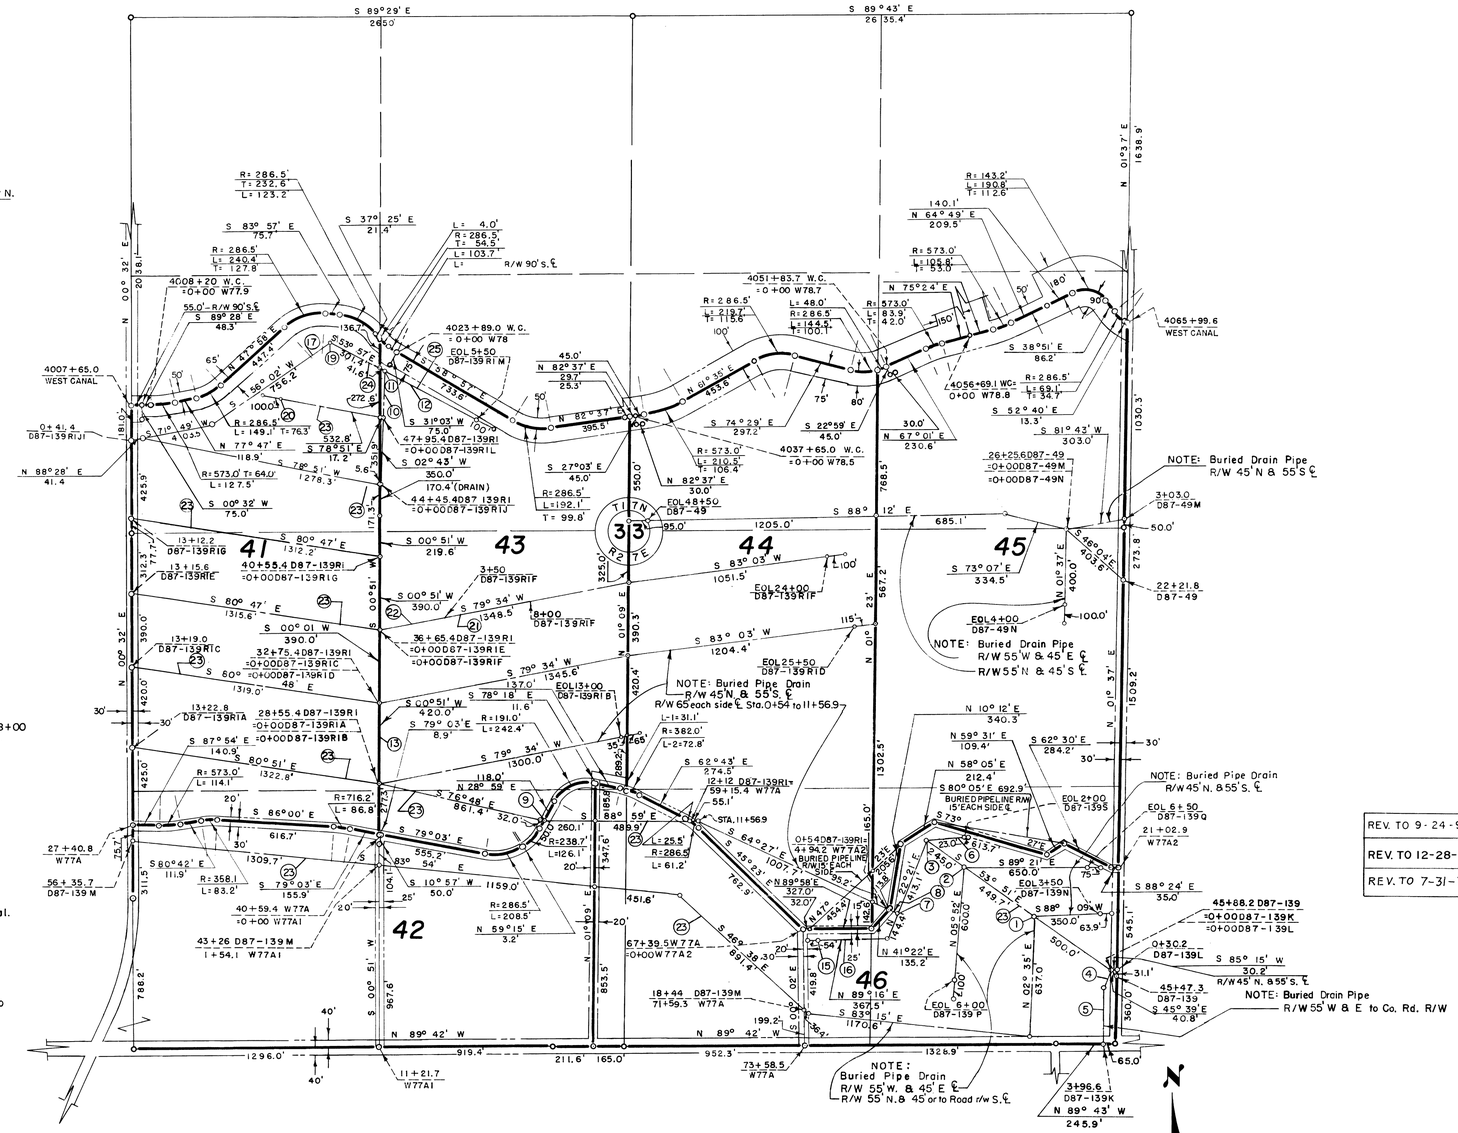

SCALE OF FEET

REV. TO 9-24-92	de
REV. TO 12-28-73	de
REV. TO 7-31-70	CMe

LEGEND

Boundaries of Units
Rights of Way for Canals
Rights of Way for Drains
Rights of Way for Roads

42 Unit Number

Drawn C.R.A.
Checked M.&W.
Surveys certified
A.J. Davidson
Chief, D&C. Div. (Acting)
DATE 7-21-59

THIS SHEET NOT RECORDED

I certify that this is Sheet 6 of 24 Supplemental Sheets of the Sixth Revision of the Final Farm Unit Plat of Irrigation Block 87.
W. G. Draper
Regional Director (Acting)
DATE 7-28-59

32 31

222-116-31307-19