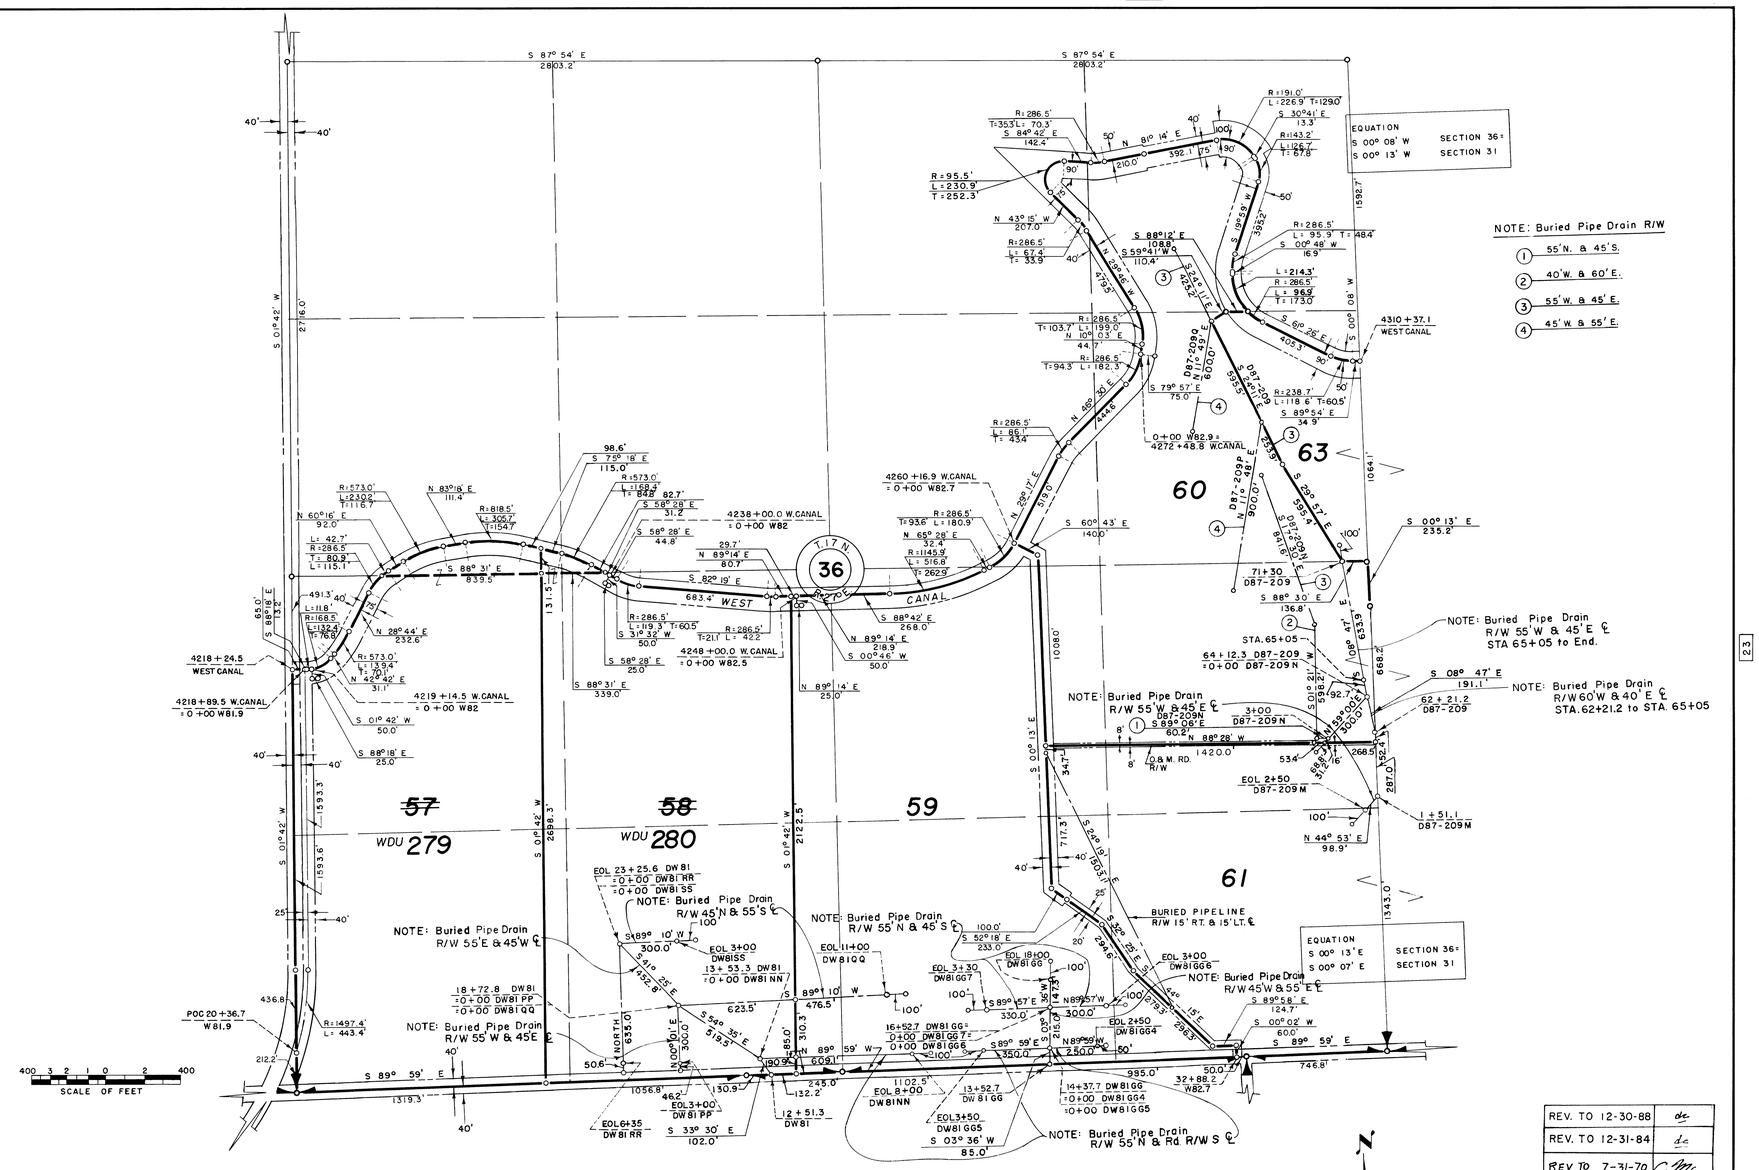

REV. TO 12-30-88	dc
REV. TO 12-31-84	dc
REV. TO 7-31-70	CMc
REV. TO 9-1-65	

Drawn L.E.M.
Checked M.&W.
Surveys certified
J.D. Humes
Chief, Engr. Div.
DATE 8-16-55

THIS SHEET NOT RECORDED

LEGEND

- Boundaries of Units
- Rights of Way for Canals
- Rights of Way for Drains
- Rights of Way for Roads
- Former Unit Boundary
- 61 Unit Number

U.S.B.R. GRID

I certify that this is Sheet 6 of 13 Supplemental Sheets of the Second Revision of the Final Farm Unit Plat of Irrigation Block 87.

Wm. H. Tuller
Regional Director (Acting)
DATE 8-23-55

222-116-27607-22