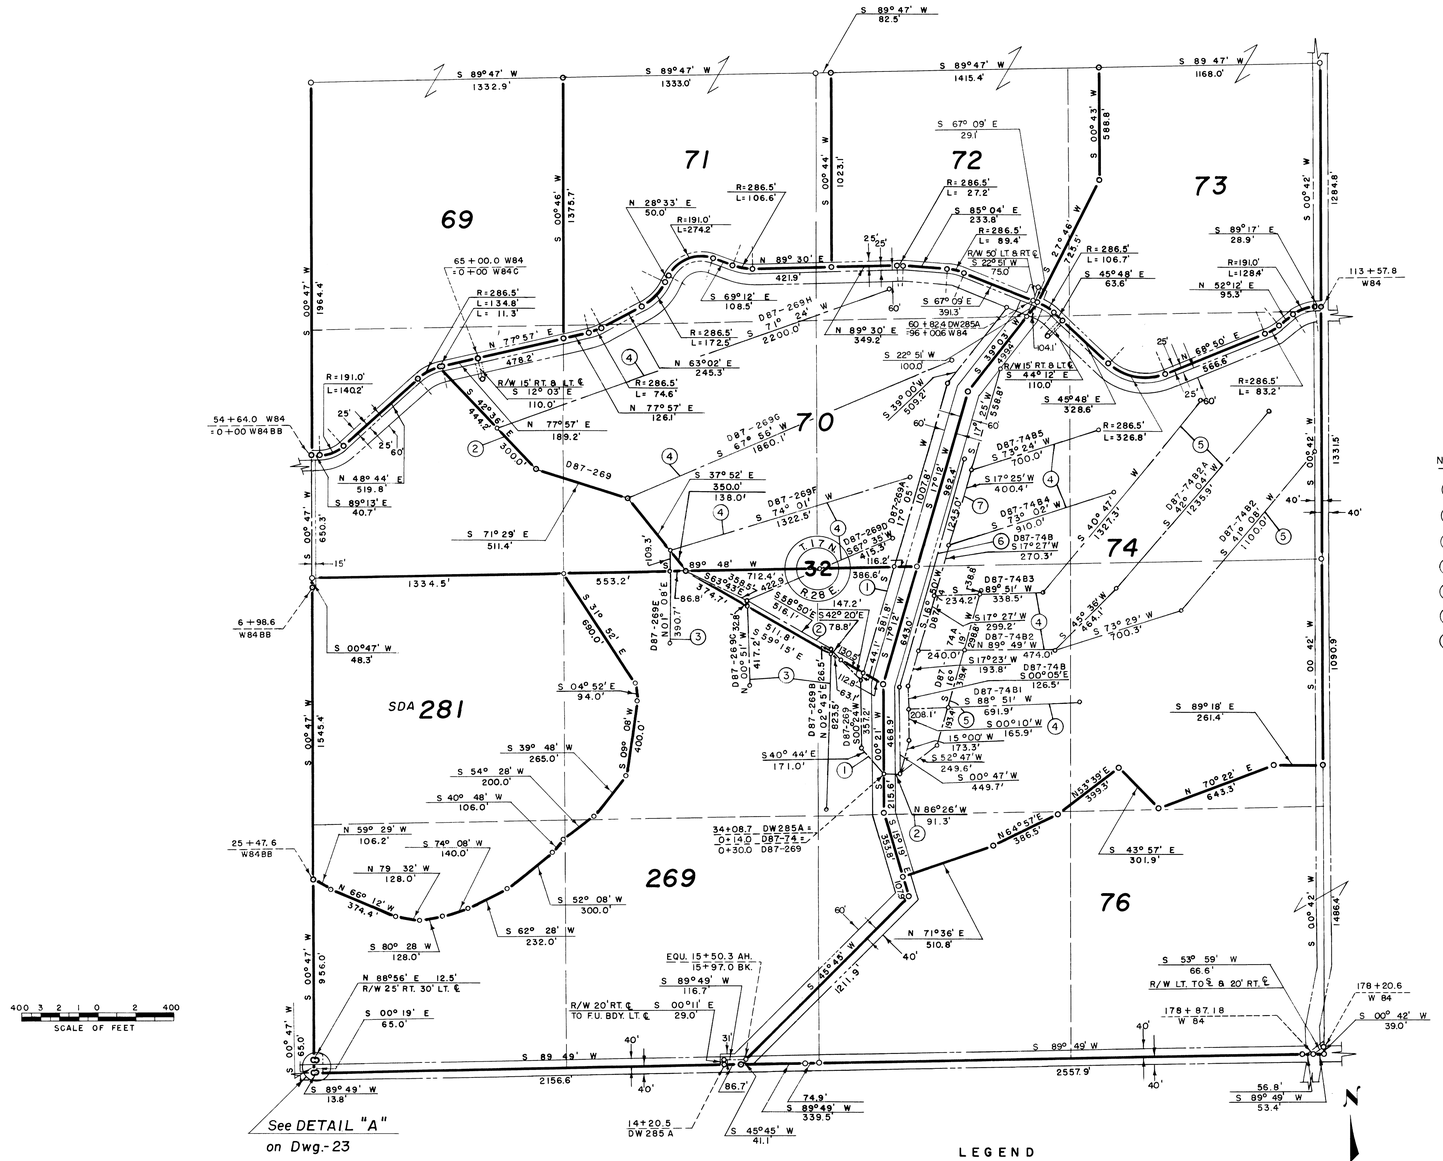

NOTE: Buried Pipe Drain R/W

1. 55' W. & TO DRAIN E.
2. 45' N. & 55' S.
3. 45' W. & 55' E.
4. 55' N. & 45' S.
5. 55' W. & 45' E.
6. TO DRAIN W. & 55' E.
7. TO DRAIN W. & 45' E.

LEGEND

- Boundaries of Units
- Rights of Way for Canals
- Rights of Way for Drains
- Rights of Way for Roads

76 Unit Number

REV. TO 9-24-92	dc
REV. TO 12-22-83	dc
REV. TO 7-31-68	CM
REV. TO 7-29-66	CM

Drawn DEJ
Checked M.&W.
Surveys certified
A.J. Davidson
Chief, Engr. Div.
DATE 8-30-61

I certify that this is Sheet 2 of 6 Supplemental Sheets of the Eighth Revision of the Final Farm Unit Plat of Irrigation Block B7.

M.B. Austin
Regional Director (Acting)
DATE 9-6-61

THIS SHEET NOT RECORDED

222-116-32180-24