NOTE: Buried Pipe Drain R/W

1. R/W 45' N. & 55' S.
2. R/W 45' S. & 55' N.
3. TO RD. W. & 55' E.
4. 55' W. & 45' E.
5. 55' W. & 25' E.

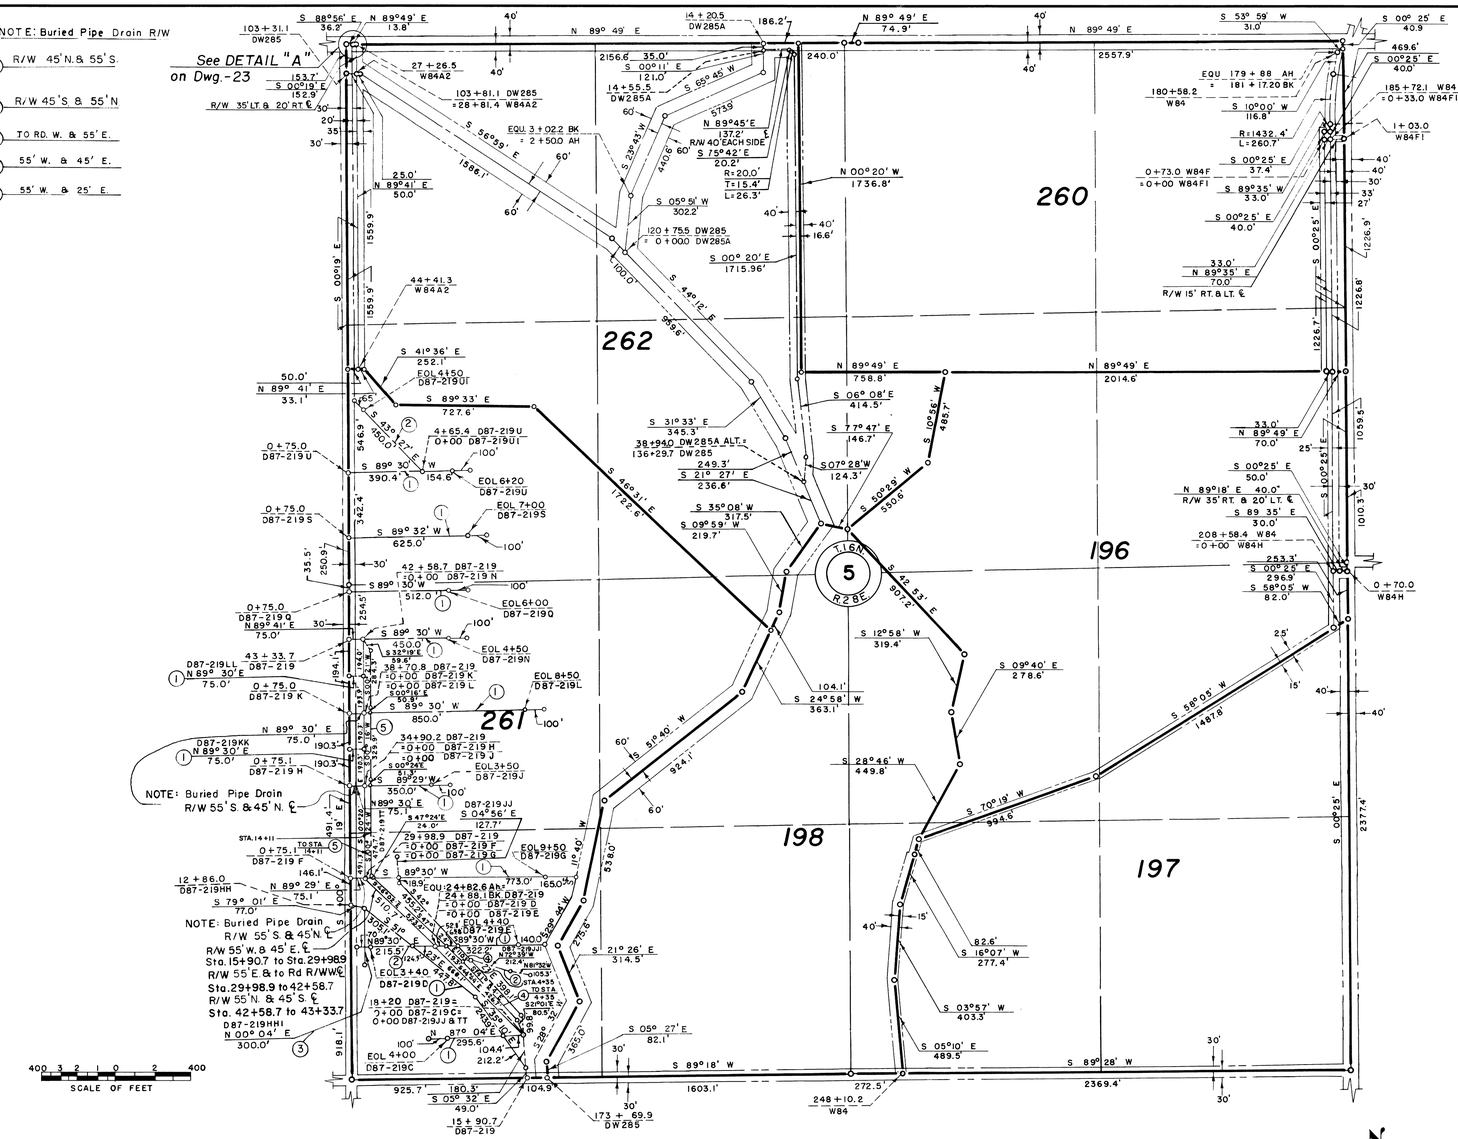

LEGEND

- Boundaries of Units
- Rights of Way for Canals
- Rights of Way for Drains
- Rights of Way for Roads

198 Unit Number

U.S.B.R. GRID

REV. TO 12-30-93	dc
REV. TO 12-29-89	dc
REV. TO 12-30-88	dc
REV. TO 7-31-70	CMc

Drawn D.E.J.
Checked M.& W.
Surveys certified
A.J. Davidson
Chief, Engr. Div. (Acting)
DATE 8-21-58

I certify that this is Sheet 6 of 19 Supplemental Sheets of the Fifth Revision of the Final Farm Unit Plat of Irrigation Block 87.

Wm. H. Tuller
Regional Director (Acting)
DATE 8-26-58

222-116-30836-27