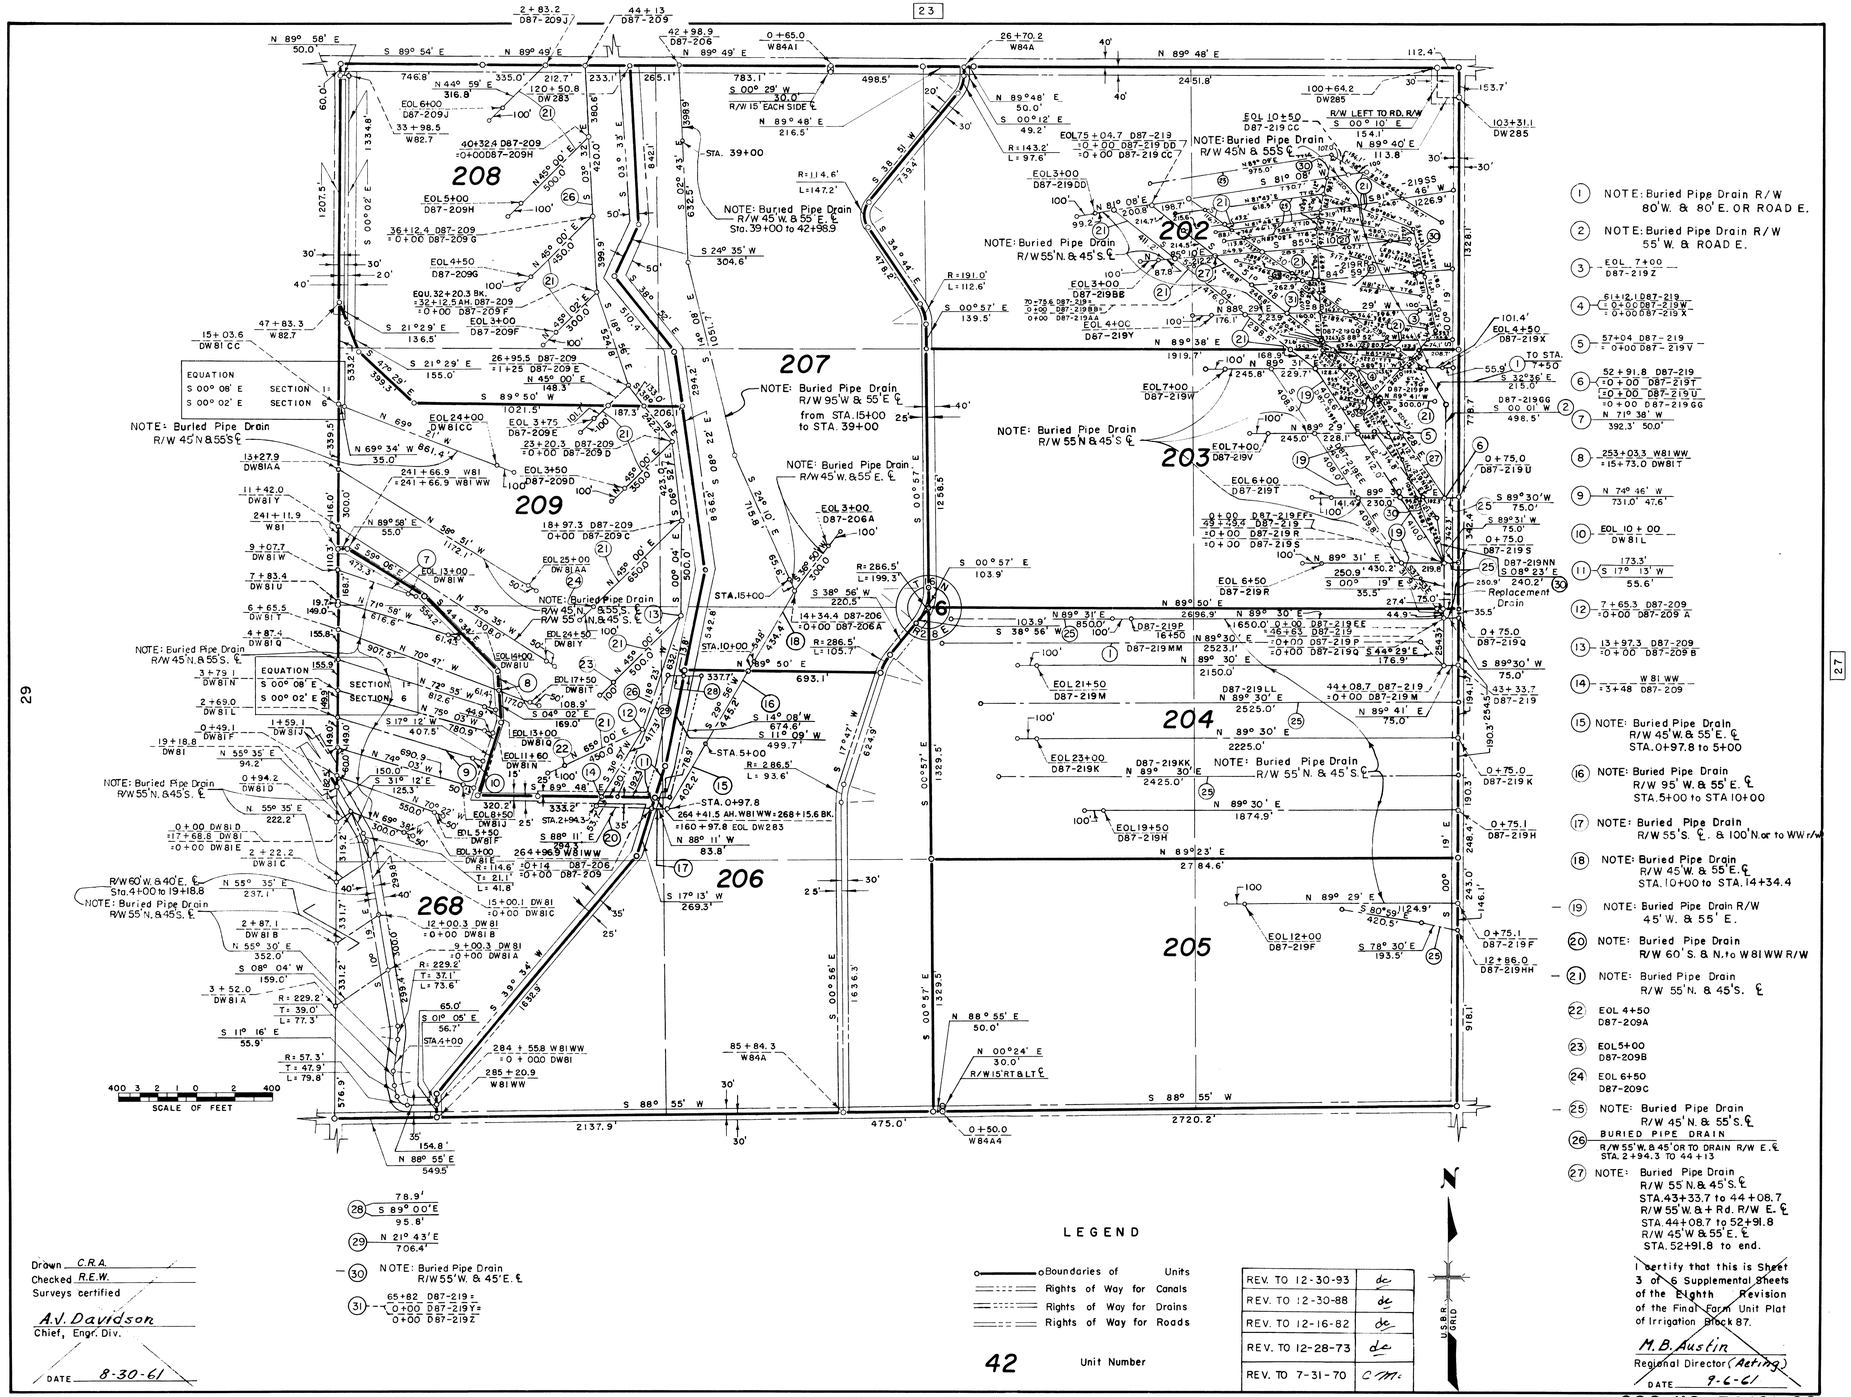

1. NOTE: Buried Pipe Drain R/W 80'W. & 80'E. OR ROAD E.
2. NOTE: Buried Pipe Drain R/W 55'W. & ROAD E.
3. EOL 7+00 D87-219Z
4. 61+12.1 D87-219 = 0+00 D87-219W = 0+00 D87-219X
5. 57+04 D87-219 = 0+00 D87-219V
6. 52+91.8 D87-219 = 0+00 D87-219T = 0+00 D87-219U = 0+00 D87-219GG
7. N 71° 38' W 392.3' 50.0'
8. 253+03.3 W81WW = 15+73.0 DW81T
9. N 74° 46' W 731.0' 47.6'
10. EOL 10+00 DW81L
11. 173.3' S 17° 13' W 55.6'
12. 7+65.3 D87-209 = 0+00 D87-209A
13. 13+97.3 D87-209 = 0+00 D87-209B
14. W81WW = 3+48 D87-209
15. NOTE: Buried Pipe Drain R/W 45'W.& 55'E.℄ STA.0+97.8 to 5+00
16. NOTE: Buried Pipe Drain R/W 95'W.& 55'E.℄ STA.5+00 to STA 10+00
17. NOTE: Buried Pipe Drain R/W 55'S.℄. & 100'N. or to WW r/w
18. NOTE: Buried Pipe Drain R/W 45'W.& 55'E.℄ STA.10+00 to STA.14+34.4
19. NOTE: Buried Pipe Drain R/W 45'W. & 55'E.
20. NOTE: Buried Pipe Drain R/W 60'S. & N. to W81WW R/W
21. NOTE: Buried Pipe Drain R/W 55'N. & 45'S.℄
22. EOL 4+50 D87-209A
23. EOL 5+00 D87-209B
24. EOL 6+50 D87-209C
25. NOTE: Buried Pipe Drain R/W 45'N. & 55'S.℄
26. BURIED PIPE DRAIN R/W 55'W.&45'OR TO DRAIN R/W E.℄ STA. 2+94.3 TO 44+13
27. NOTE: Buried Pipe Drain R/W 55'N.& 45'S.℄ STA.43+33.7 to 44+08.7 R/W 55'W.& + Rd. R/W E.℄ STA.44+08.7 to 52+91.8 R/W 45'W.& 55'E.℄ STA.52+91.8 to end.
28. 78.9' S 89° 00'E 95.8'
29. N 21° 43' E 706.4'
30. NOTE: Buried Pipe Drain R/W 55'W. & 45'E.℄
31. 65+82 D87-219 = 0+00 D87-219Y = 0+00 D87-219Z

Drawn C.R.A.
Checked R.E.W.
Surveys certified
A.V. Davidson
Chief, Engr. Div.
DATE 8-30-61

LEGEND

Boundaries of Units
Rights of Way for Canals
Rights of Way for Drains
Rights of Way for Roads
42 Unit Number

REV. TO 12-30-93	dc
REV. TO 12-30-88	dc
REV. TO 12-16-82	dc
REV. TO 12-28-73	dc
REV. TO 7-31-70	C.M.

I certify that this is Sheet 3 of 6 Supplemental Sheets of the Eighth Revision of the Final Form Unit Plat of Irrigation Block 87.

M.B. Austin
Regional Director (Acting)
DATE 9-6-61

222-116-32/80-28