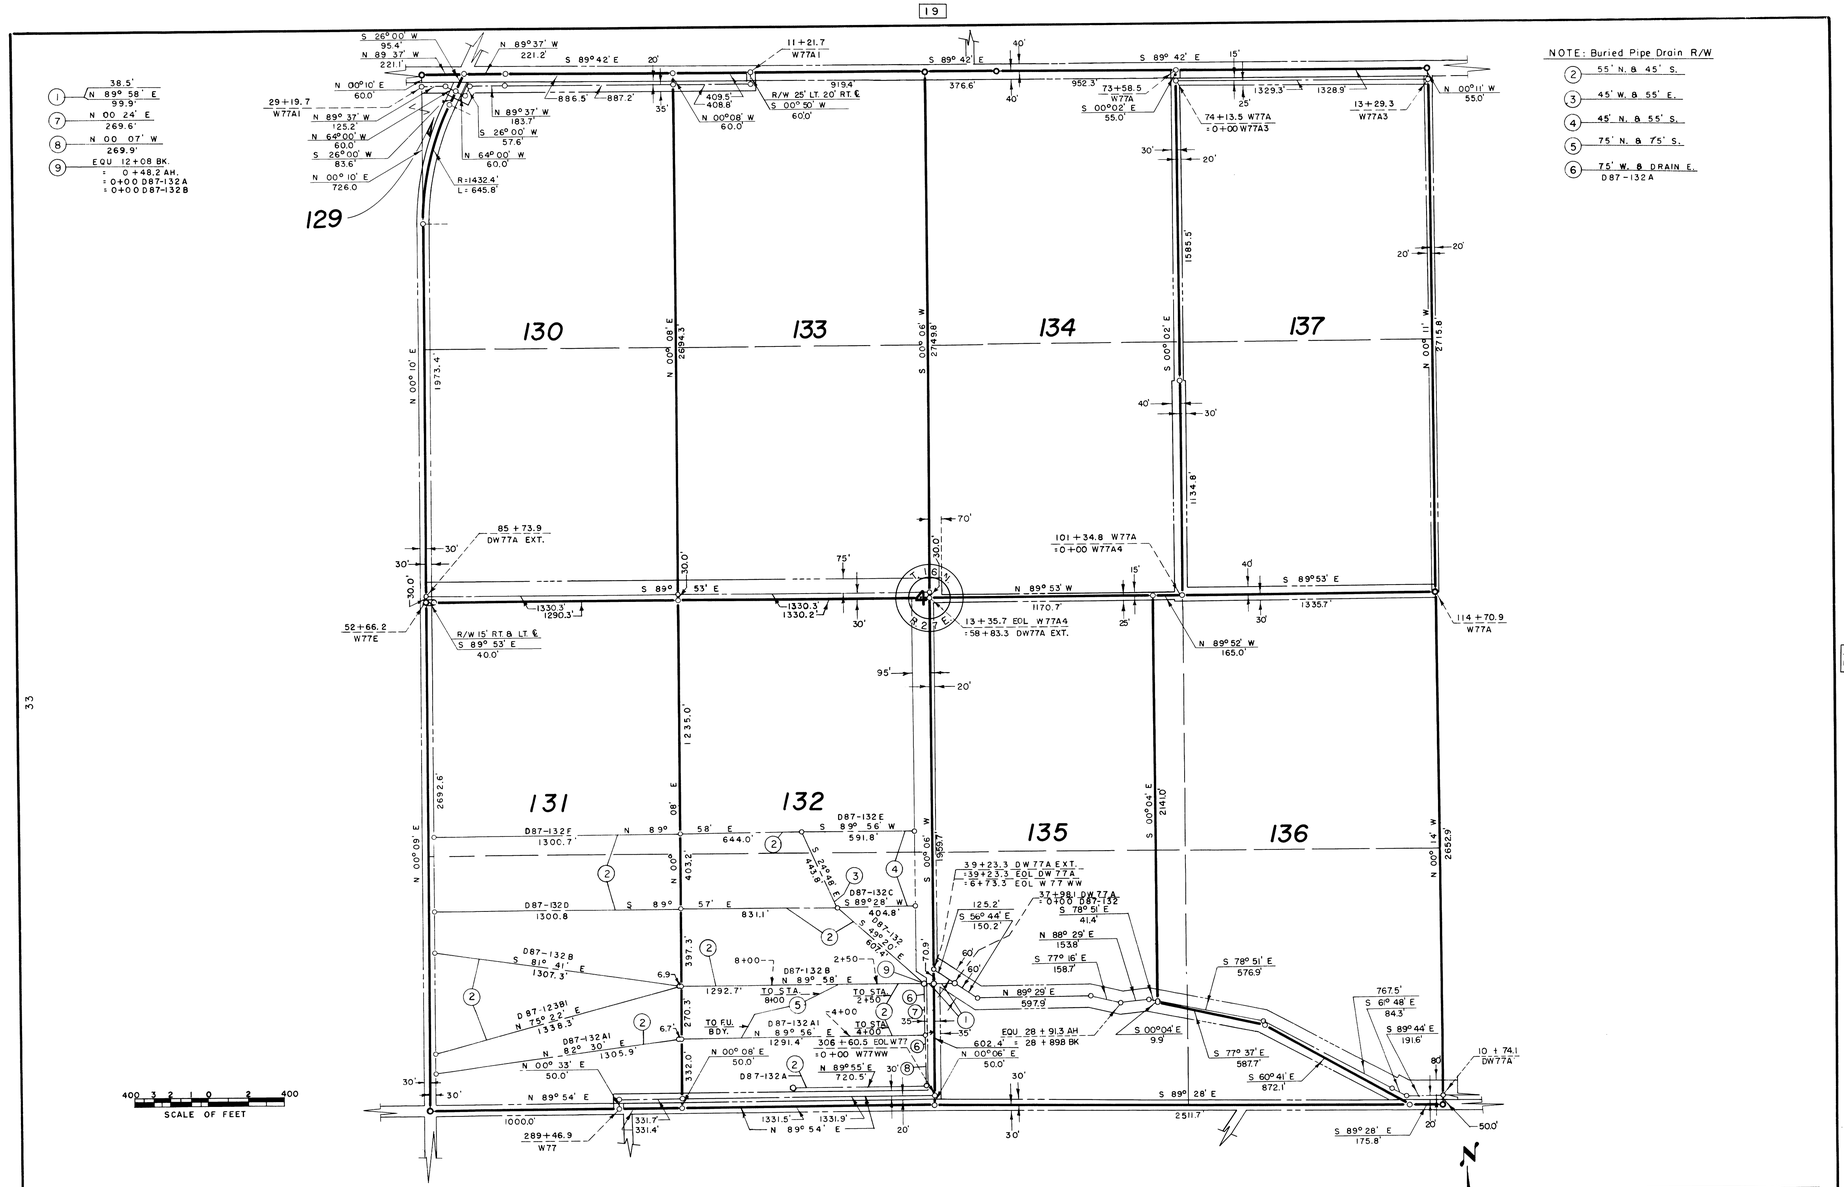

NOTE: Buried Pipe Drain R/W

(2) 55' N. & 45' S.
(3) 45' W. & 55' E.
(4) 45' N. & 55' S.
(5) 75' N. & 75' S.
(6) 75' W. & DRAIN E. D87-132A

LEGEND

- Boundaries of Units
- Rights of Way for Canals
- Rights of Way for Drains
- Rights of Way for Roads
- Rights of Way for Proposed Roads

42 Unit Number

Drawn L.E.M.
Checked M.B.W.
Surveys certified
A.J. Davidson
Chief, D&C. Div. (Acting)
DATE 7-21-59

REV. TO 12-28-73	dc
REV. TO 10-1-63	

I certify that this is Sheet 14 of 24 Supplemental Sheets of the Sixth Revision of the Final Farm Unit Plat of Irrigation Block 87.

W.G. Draper
Regional Director (Acting)
DATE 7-28-59

222-116-3/307-32