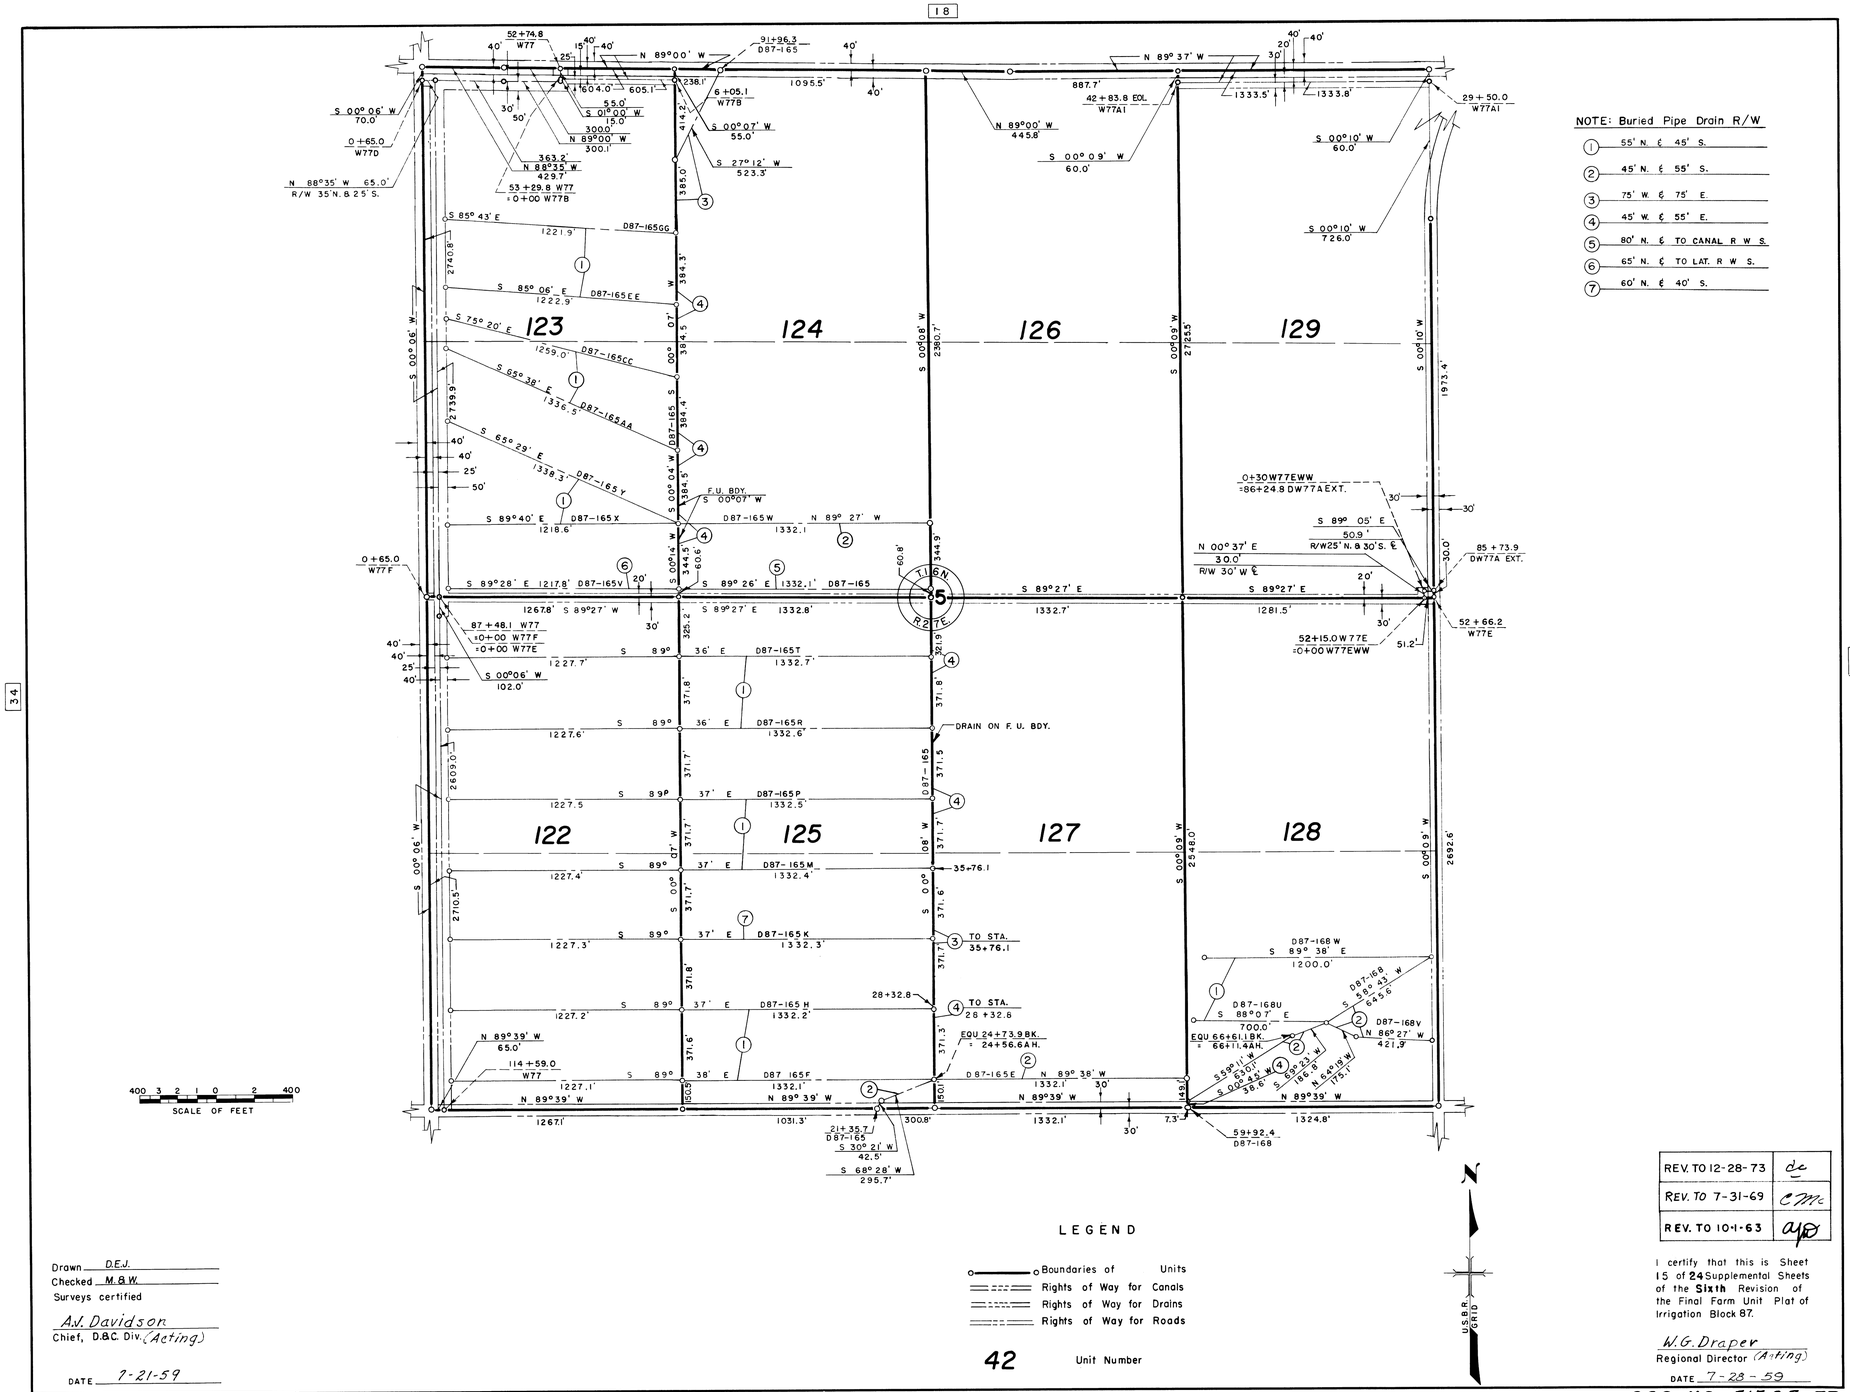

NOTE: Buried Pipe Drain R/W

1. 55' N. & 45' S.
2. 45' N. & 55' S.
3. 75' W. & 75' E.
4. 45' W. & 55' E.
5. 80' N. & TO CANAL R W S.
6. 65' N. & TO LAT. R W S.
7. 60' N. & 40' S.

LEGEND

- Boundaries of Units
- Rights of Way for Canals
- Rights of Way for Drains
- Rights of Way for Roads

42 Unit Number

Drawn D.E.J.
Checked M.&W.
Surveys certified

A.J. Davidson
Chief, D.&C. Div. (Acting)

DATE 7-21-59

REV. TO 12-28-73	dc
REV. TO 7-31-69	CMc
REV. TO 10-1-63	ajD

I certify that this is Sheet 15 of 24 Supplemental Sheets of the Sixth Revision of the Final Farm Unit Plat of Irrigation Block 87.

W.G. Draper
Regional Director (Acting)

DATE 7-28-59

222-116-31307-33