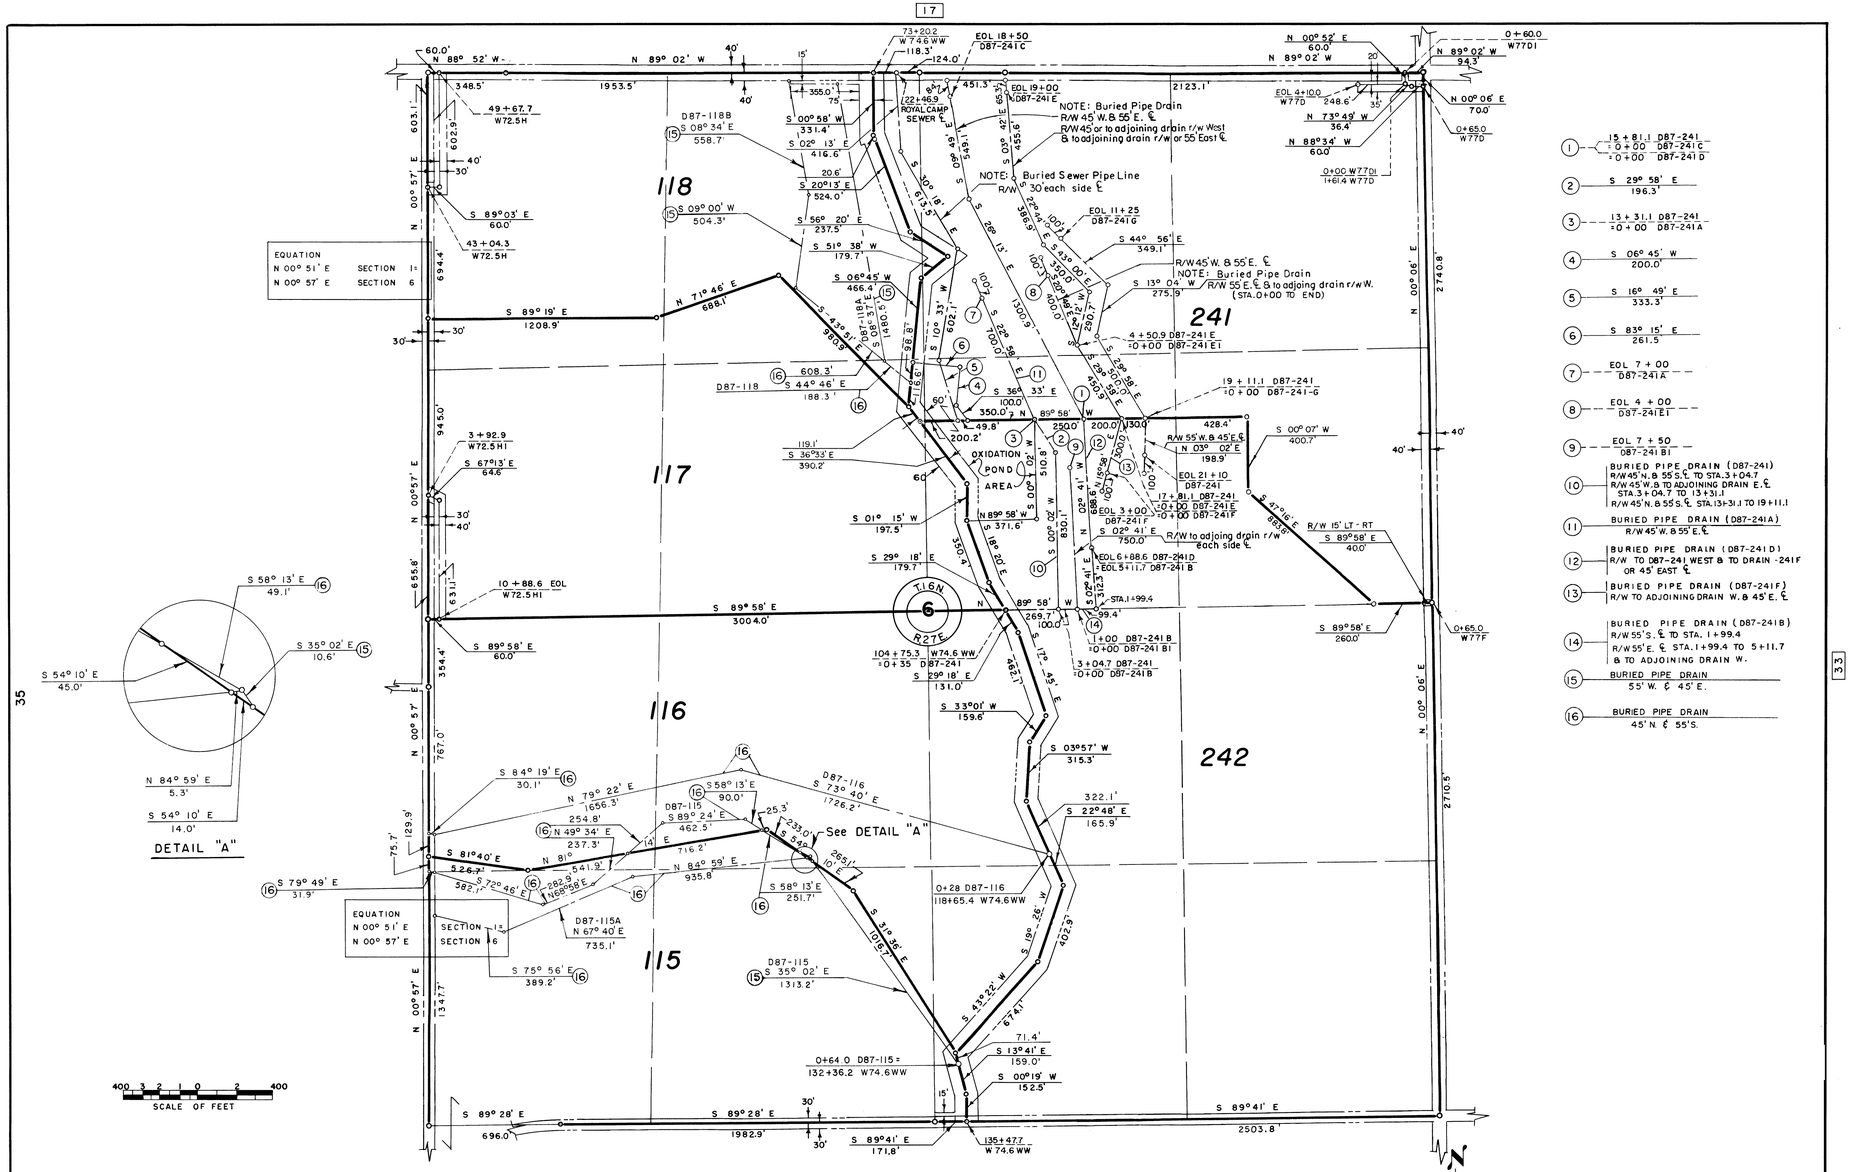

1. 15 + 81.1 D87-241 = 0 + 00 D87-241 C = 0 + 00 D87-241 D
2. S 29° 58' E 196.3'
3. 13 + 31.1 D87-241 = 0 + 00 D87-241 A
4. S 06° 45' W 200.0'
5. S 16° 49' E 333.3'
6. S 83° 15' E 261.5
7. EOL 7 + 00 D87-241 A
8. EOL 4 + 00 D87-241 E1
9. EOL 7 + 50 D87-241 B1
10. BURIED PIPE DRAIN (D87-241) R/W 45' N. & 55' S. ℄ TO STA. 3 + 04.7 R/W 45' W. & TO ADJOINING DRAIN E. ℄ STA. 3 + 04.7 TO 13 + 31.1 R/W 45' N. & 55' S. ℄ STA. 13 + 31.1 TO 19 + 11.1
11. BURIED PIPE DRAIN (D87-241A) R/W 45' W. & 55' E. ℄
12. BURIED PIPE DRAIN (D87-241D) R/W TO D87-241 WEST & TO DRAIN -241F OR 45' EAST ℄
13. BURIED PIPE DRAIN (D87-241F) R/W TO ADJOINING DRAIN W. & 45' E. ℄
14. BURIED PIPE DRAIN (D87-241B) R/W 55' S. ℄ TO STA. 1 + 99.4 R/W 55' E. ℄ STA. 1 + 99.4 TO 5 + 11.7 & TO ADJOINING DRAIN W.
15. BURIED PIPE DRAIN 55' W. & 45' E.
16. BURIED PIPE DRAIN 45' N. & 55' S.

REV. TO 12-22-75	dc
REV. TO 7-31-70	CMc

THIS SHEET NOT RECORDED

LEGEND

- Boundaries of Units
- Rights of Way for Canals
- Rights of Way for Drains
- Rights of Way for Roads

42 Unit Number

Drawn G.P.S.
Checked M.&W.
Surveys certified
V. D. Humes
Chief, D.& C.Div.
DATE 8-13-57

I certify that this is Sheet 9 of 17 Supplemental Sheets of the Fourth Revision of the Final Farm Unit Plat of Irrigation Block 87.

Wm. H. Tuller
Regional Director (Acting)
DATE 8-20-57

222-116-29986-34