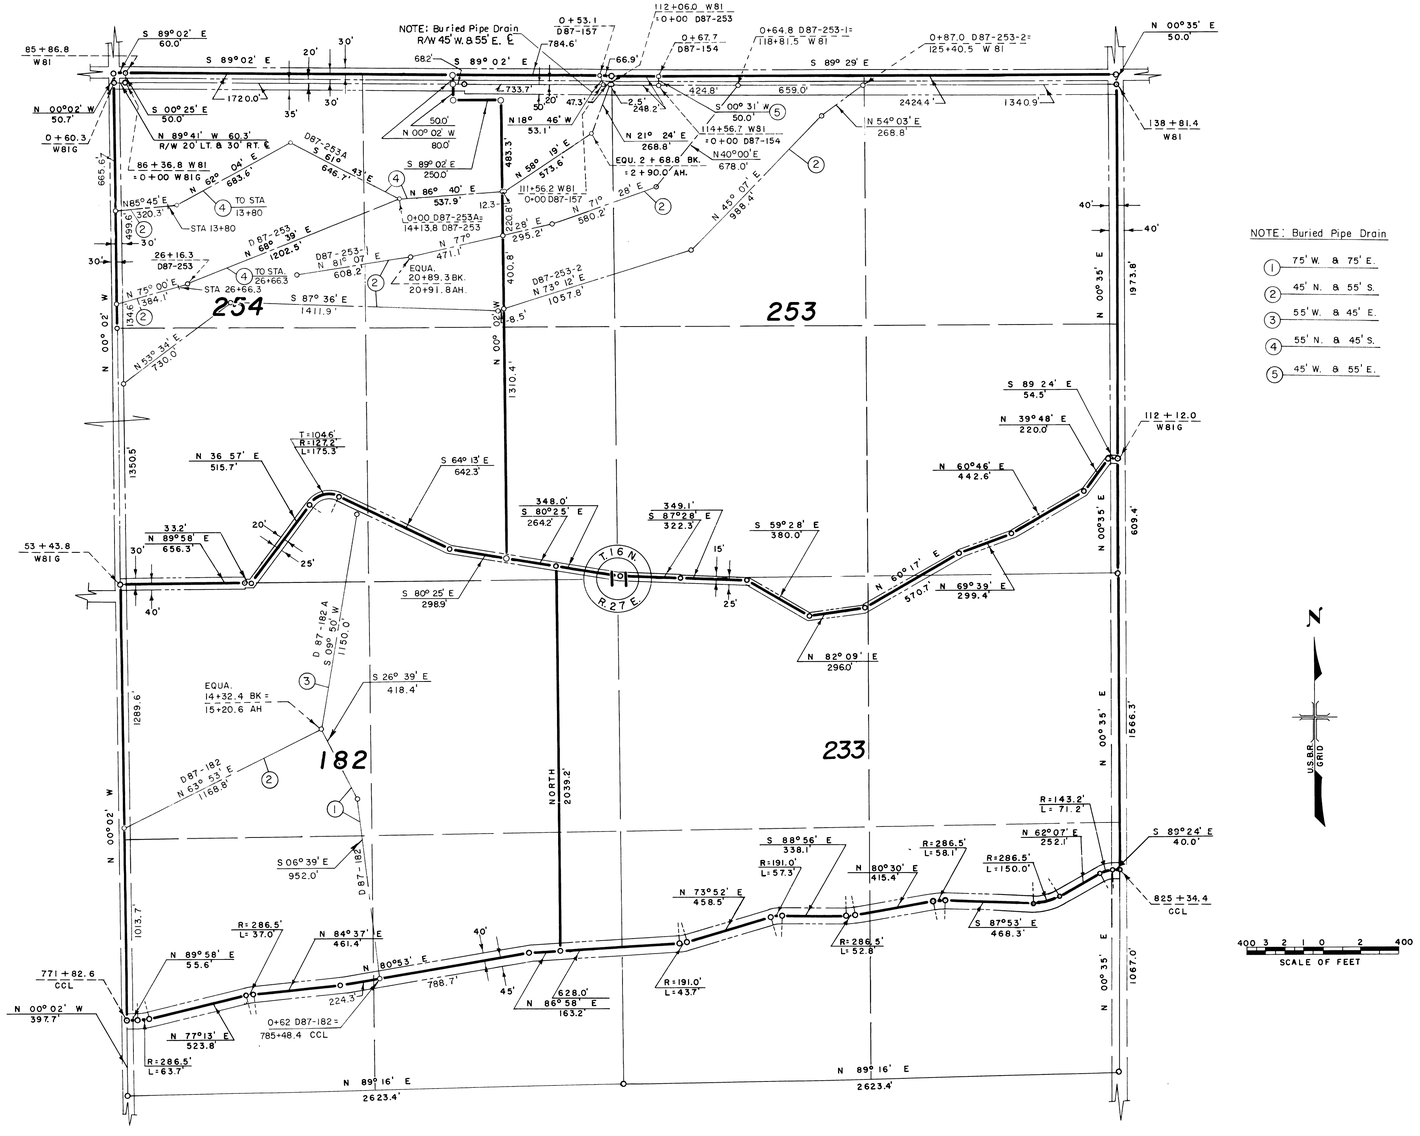

NOTE: Buried Pipe Drain

1. 75' W. & 75' E.
2. 45' N. & 55' S.
3. 55' N. & 45' S.
4. 55' N. & 45' S.
5. 45' W. & 55' E.

LEGEND

Boundaries of Units
Rights of Way for Roads
Rights of Way for Canals
Rights of Way for Drains
Rights of Way for Proposed Roads
203 Unit Number

Drawn D.E.J.
Checked R.E.W.
Surveys certified
A.J. Davidson
Chief, Engr. Div. (Acting)
DATE 8-21-58

REV. TO 7-31-67	C.M.
REV. TO 10-1-63	

I certify that this is Sheet 18 of 19 Supplemental Sheets of the Fifth Revision of the Final Farm Unit Plat of Irrigation Block 87.

Wm. H. Tuller (Act.)
Regional Director
DATE 8-26-58

881-9

222-116-30836-49