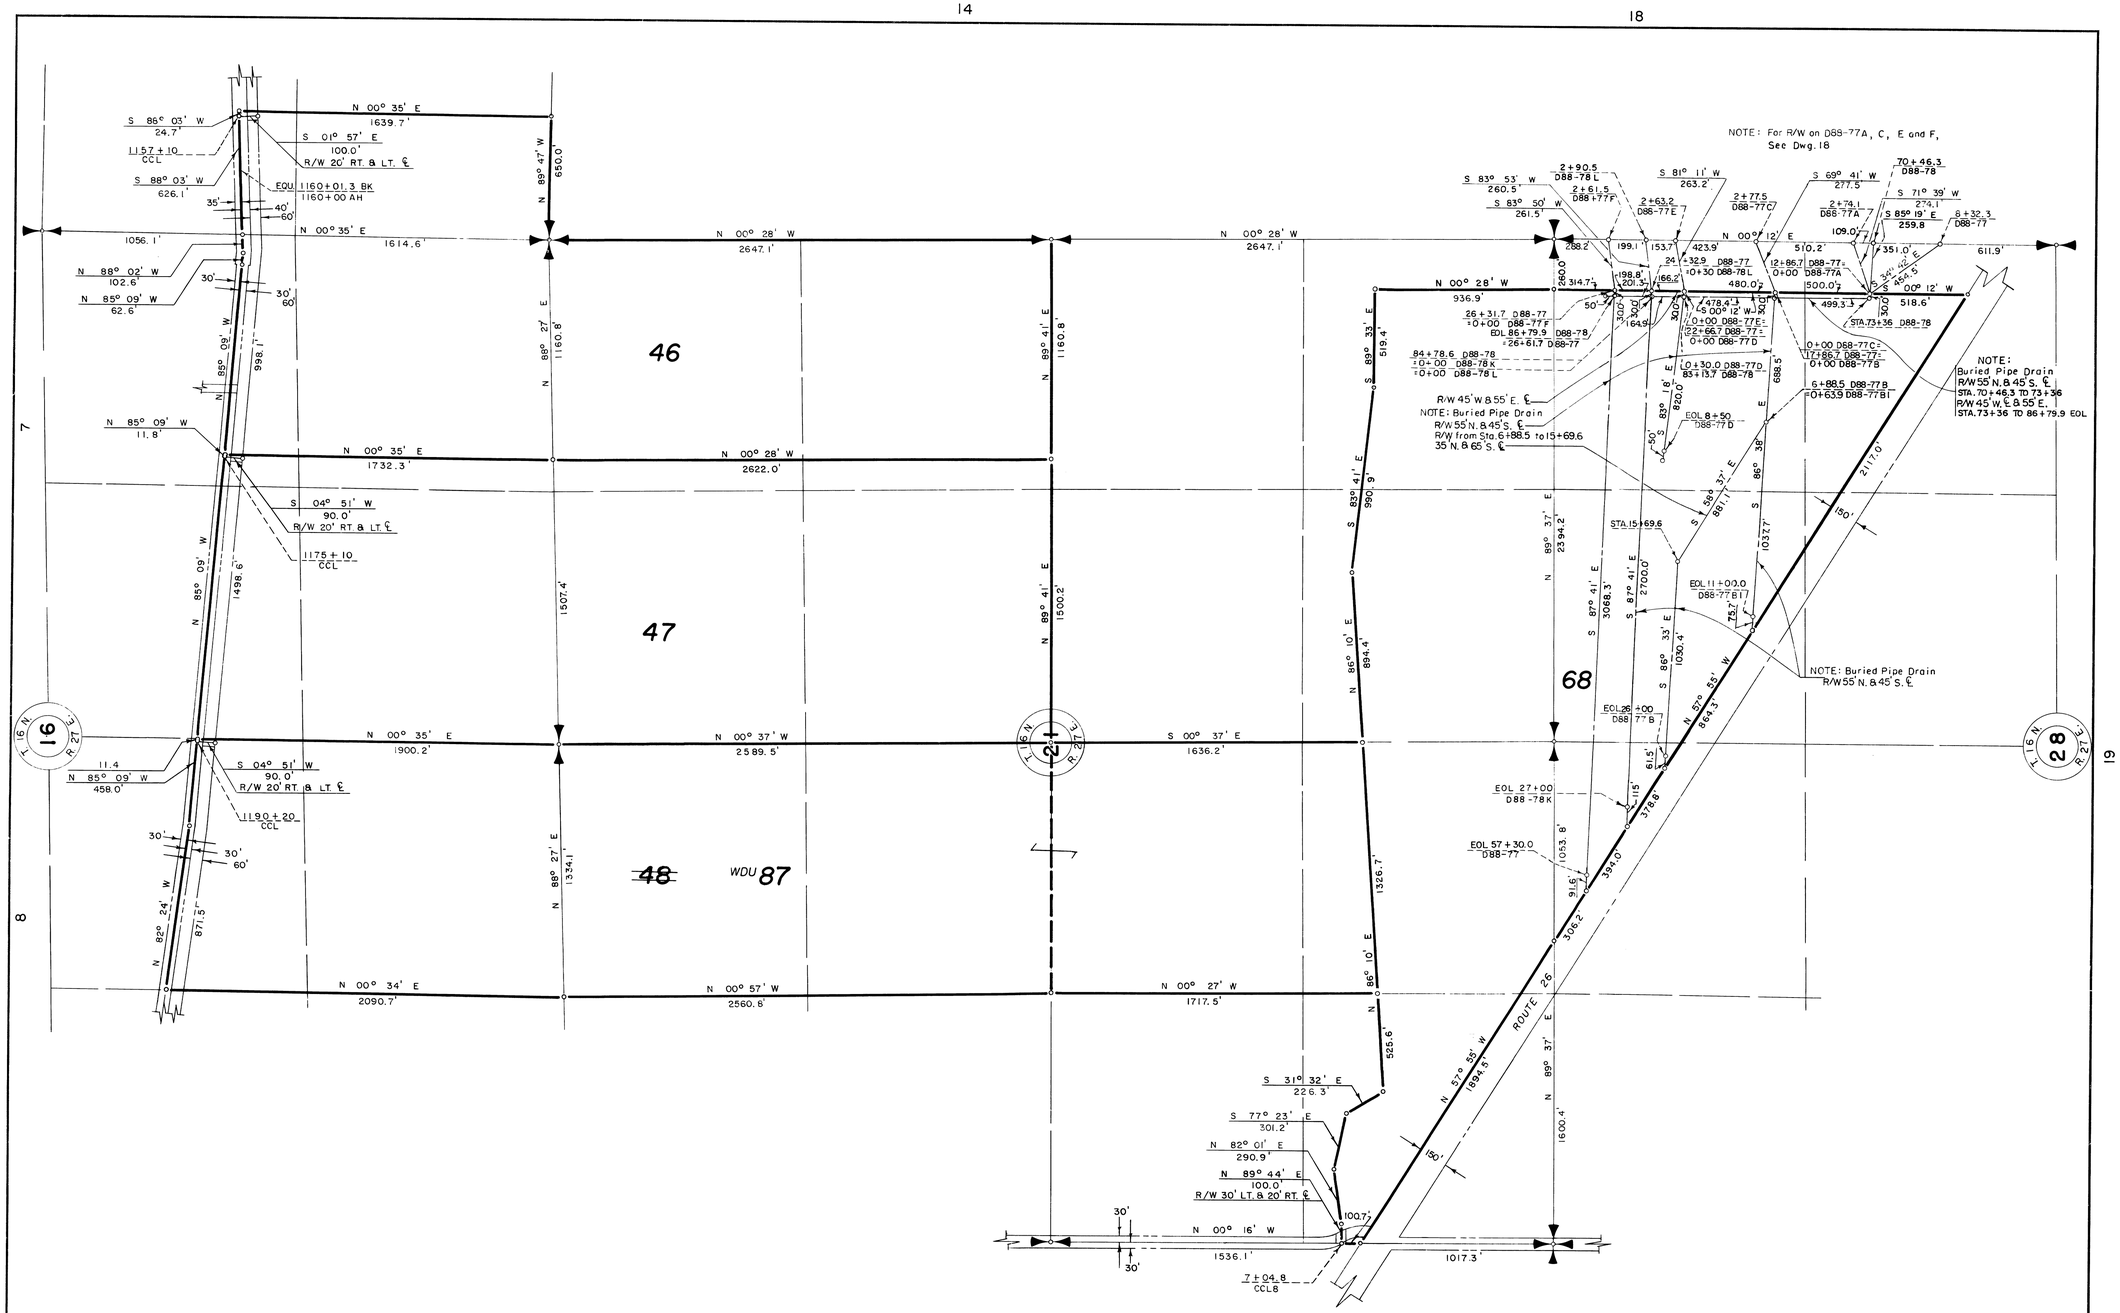


LEGEND

- Boundaries of Units
- Rights of Way for Roads
- Rights of Way for Canals
- Rights of Way for Drains
- Former Unit Boundary
- 47 Unit Number

SCALE OF FEET: 400 3 2 1 0 2 400

U.S.B.R. GRID

THIS SHEET NOT RECORDED

Drawn W.G.L.
Checked J.R.W.
Surveys certified
A.J. Davidson
Chief, Engr. Div.
DATE 8-31-61

I certify that this is Sheet 4 of 6 Supplemental Sheets of the First Revision of the Final Farm Unit Plat of Irrigation Block 88.

M.B. Austin (Acting)
Regional Director
DATE 9-6-61

| | |
|---|---|
| REV. TO 7-31-70 | C.M. |
| REV. TO 9-1-64 | B.L.M. |



222-116-32206-13