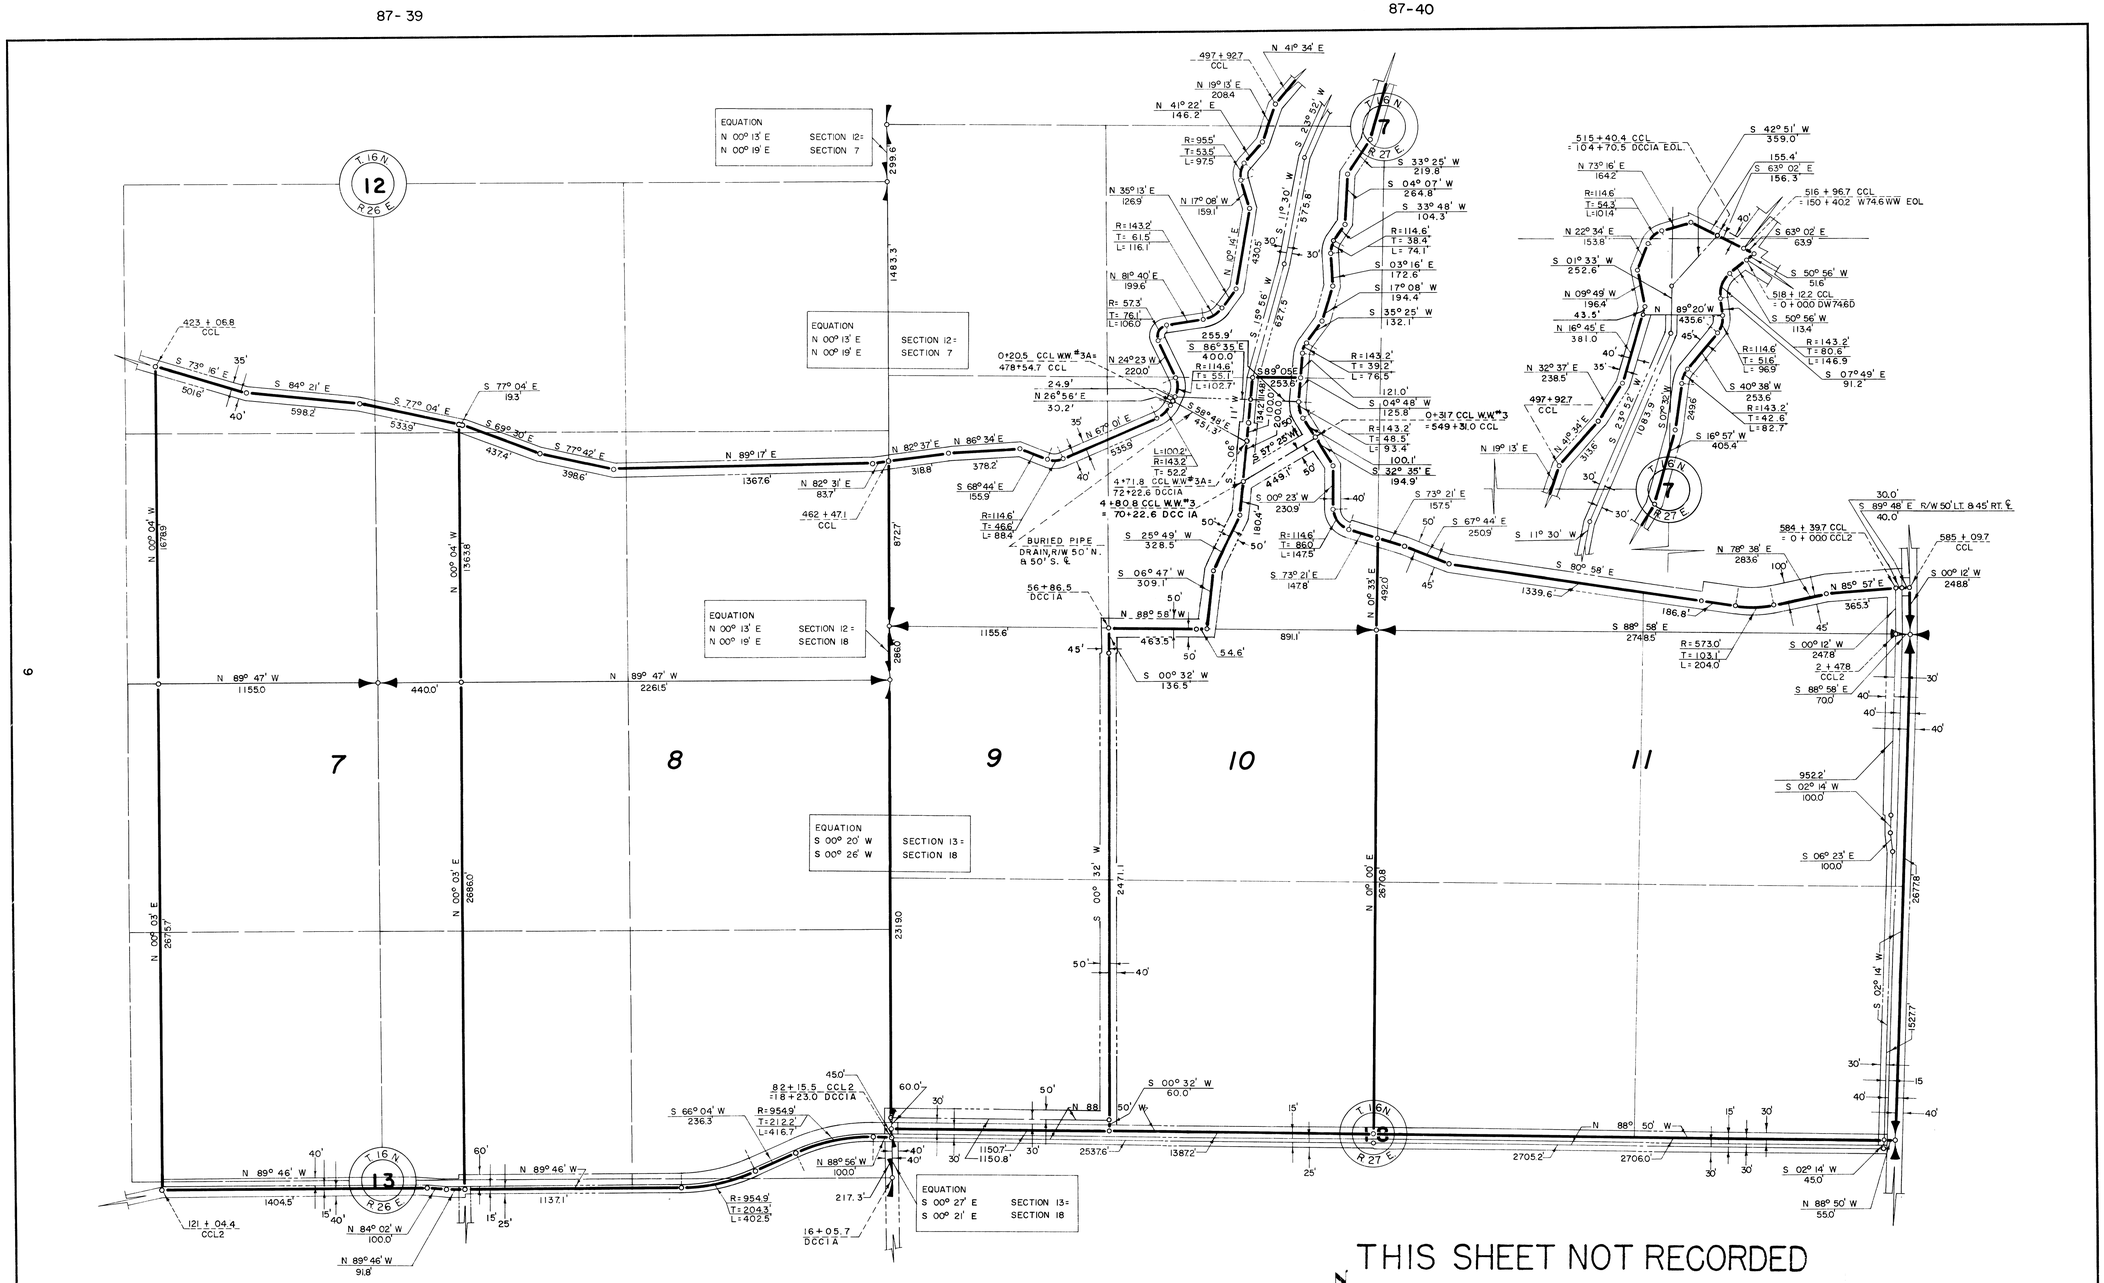

LEGEND

- Boundaries of Units
- Rights of Way for Roads
- Rights of Way for Canals
- Rights of Way for Drains

9 Unit Number

SCALE OF FEET

Drawn R.W.M.
Checked E.F.J.
Surveys certified

J. D. Humes
Chief, ~~Engr.~~ Div. of D&C

DATE 7-10-1959

REV. TO 12-16-82	dc
REV. TO 10-3-80	dc
REV. TO 7-31-69	cmx
REV. TO 10-1-63	ajd

I certify that this is Sheet 3 of 6 Supplemental Sheets ~~of the~~ ~~Revision~~ of the Final Form Unit Plat of Irrigation Block 881.

W. G. Draper (Act.)
Regional Director

DATE 7-28-1959

222-116-31111-7