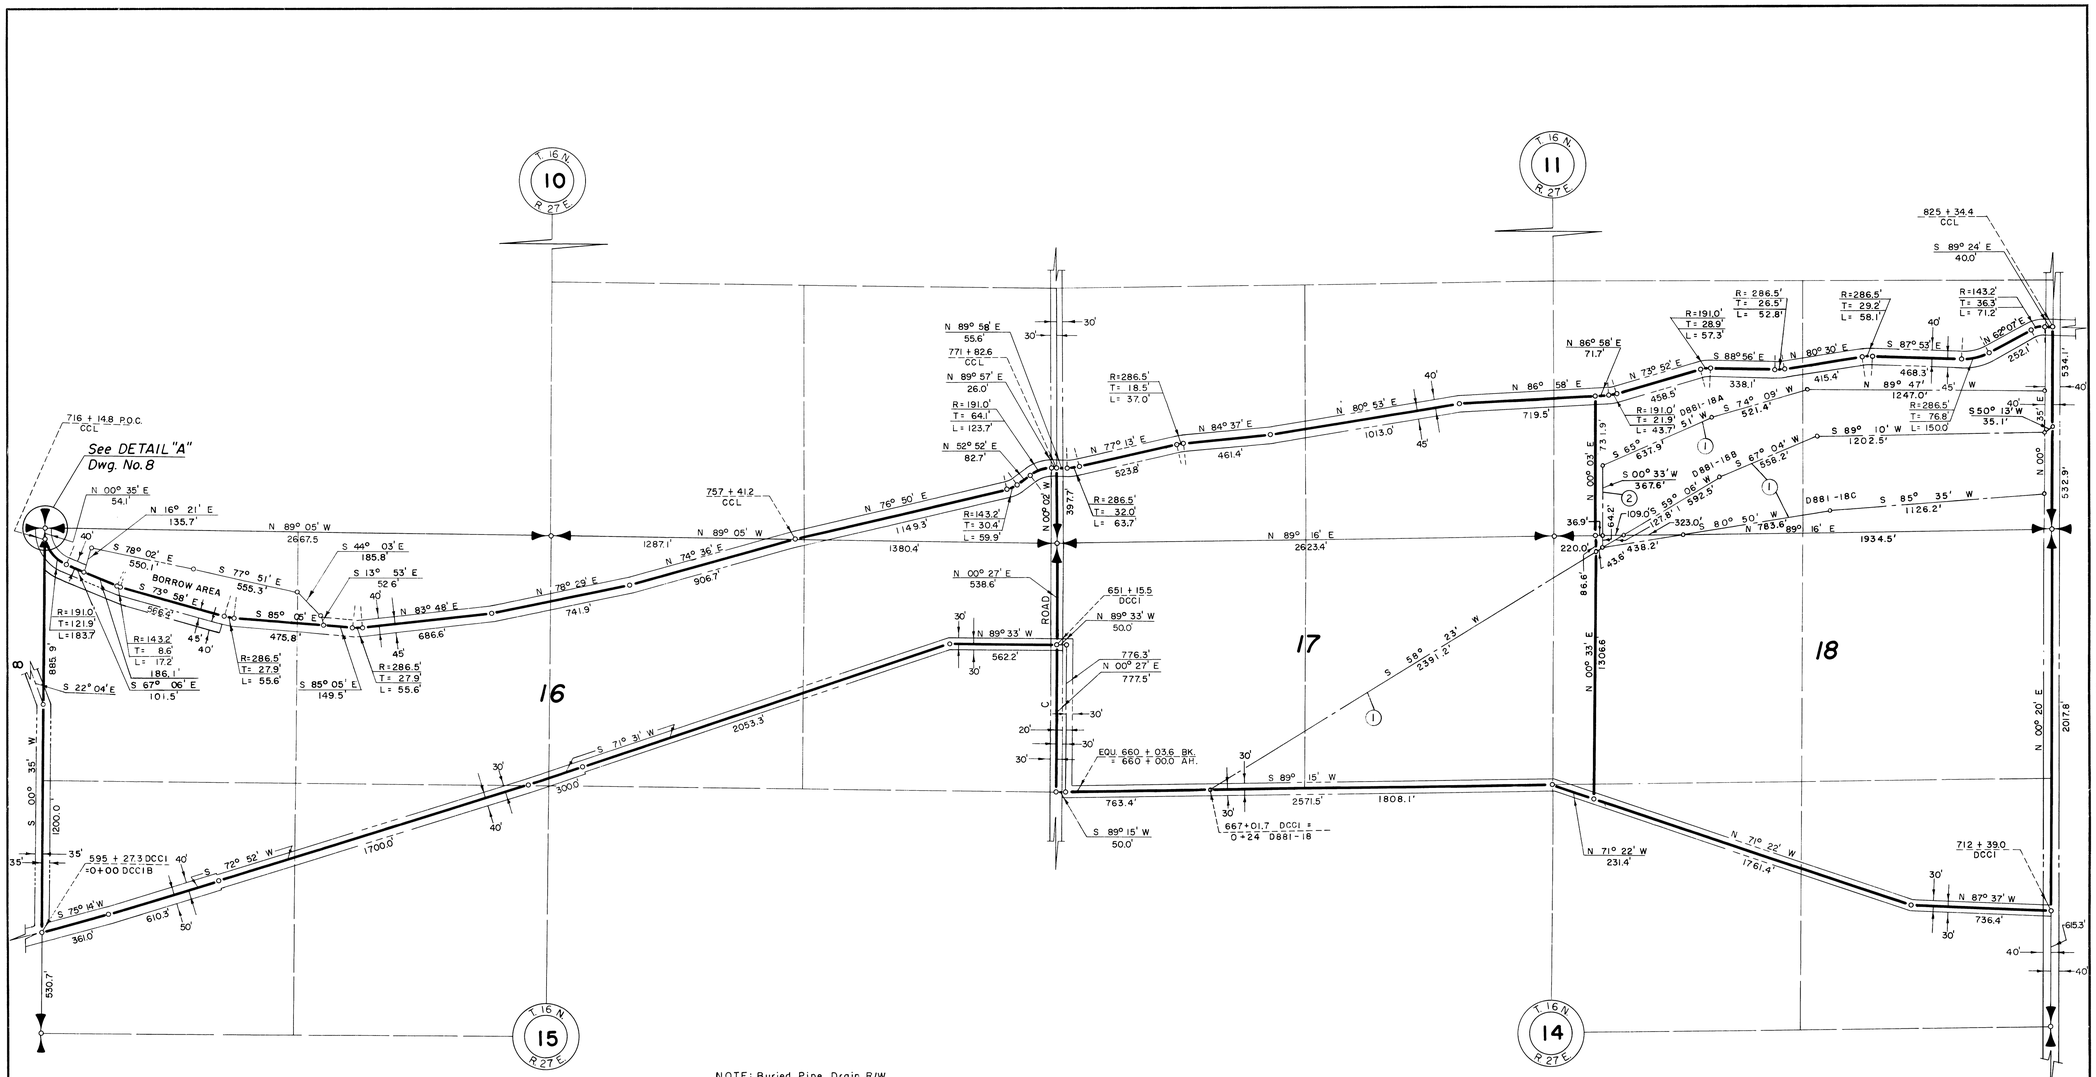

NOTE: Buried Pipe Drain R/W

(1) 55' N. & 45' S.

(2) 55' W. & 45' E.

Drawn R.W.M.
Checked E.F.J.
Surveys certified

J. D. Humes
Chief, Engr. Div. of D&C

DATE 7-10-1959

400 3 2 1 0 2 400
SCALE OF FEET

LEGEND

Boundaries of Farm Units
Rights of Way for Roads
Rights of Way for Canals
Rights of Way for Drains

16 Farm Unit Number

N
U.S.B.R. GRID

REV. TO 12-31-84	dc
REV. TO 12-22-83	dc
REV. TO 12-16-82	dc
REV. TO 10-3-80	dc
REV. TO 10-1-63	Apd

I certify that this is Sheet 5 of 4 Supplemental Sheets ~~of the~~ ~~Revision~~ of the Final Farm Unit Plat of Irrigation Block 881.

W.G. Draper (Act.)
Regional Director

DATE 7-28-1959

222-116-31111-9