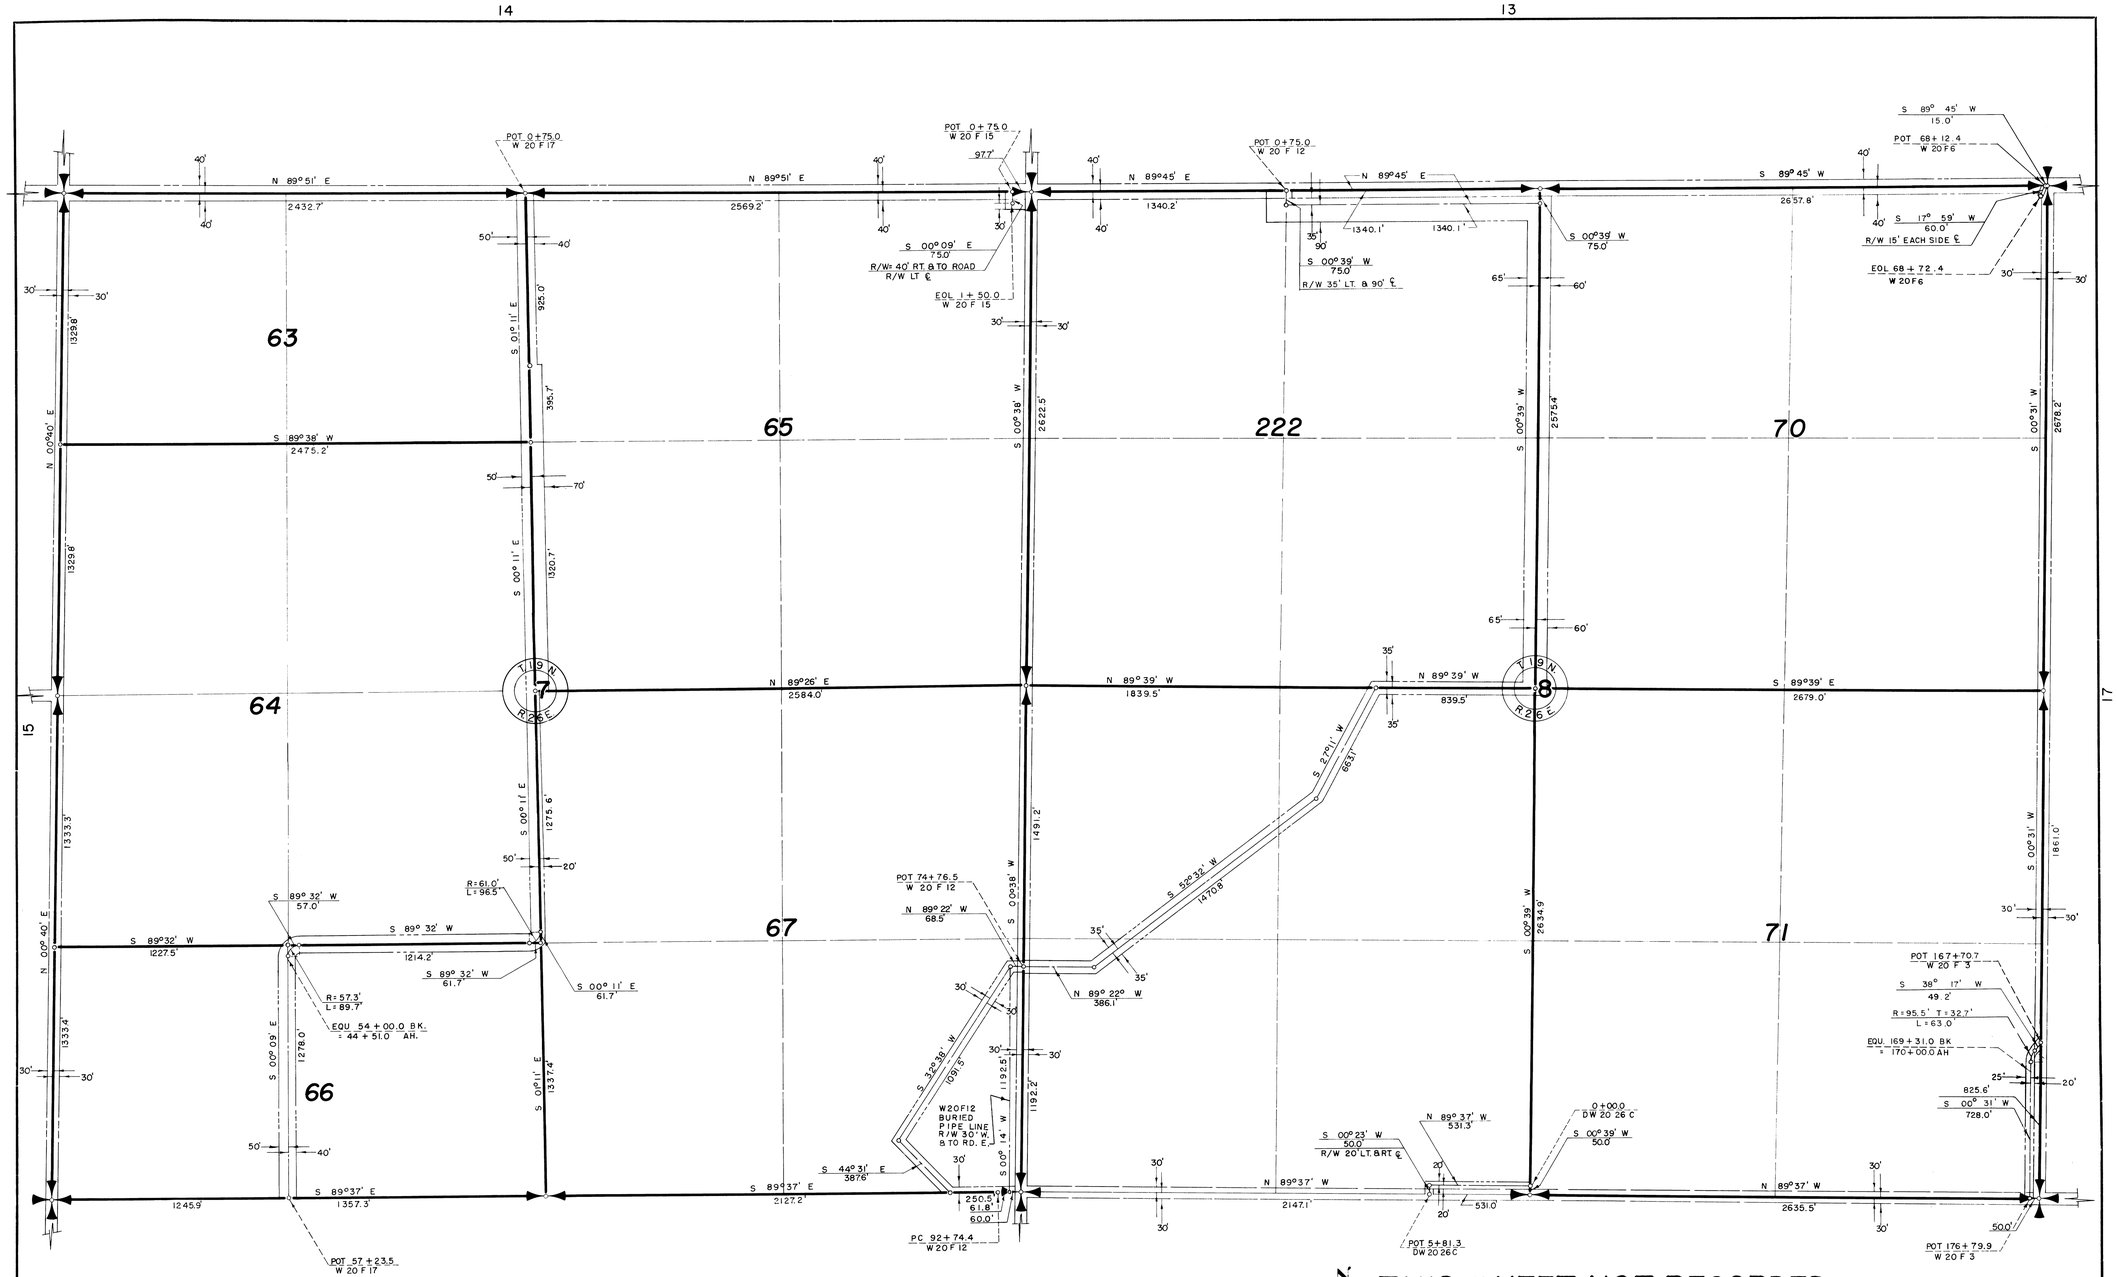

THIS SHEET NOT RECORDED

LEGEND

Boundaries of Units
Rights of Way for Roads
Rights of Way for Canals
Rights of Way for Drains

66 Unit Number

400 3 2 1 0 2 400
SCALE OF FEET

U.S.B.R. GRID

Drawn F. E. H.
Checked J. S. A. R. E. H. J. L. R.
Surveys certified
J. D. Humes
Chief, Engr. Div.
DATE 8-6-58

REV TO 8-13-75	de
REV. TO 9-1-63	Bim
REV. TO 10-1-63	AJD

:ertify that this is Sheet of Supplemental Sheets of the Revision of the Final Farm Unit Plat of Irrigation Block 89.

Wm. H. Tuller
Regional Director (Act.)
DATE 8-11-58

222-116-30764 -16