COLUMBIA BASIN PROJECT—IRRIGATION BLOCK 72

GRANT COUNTY, WASHINGTON

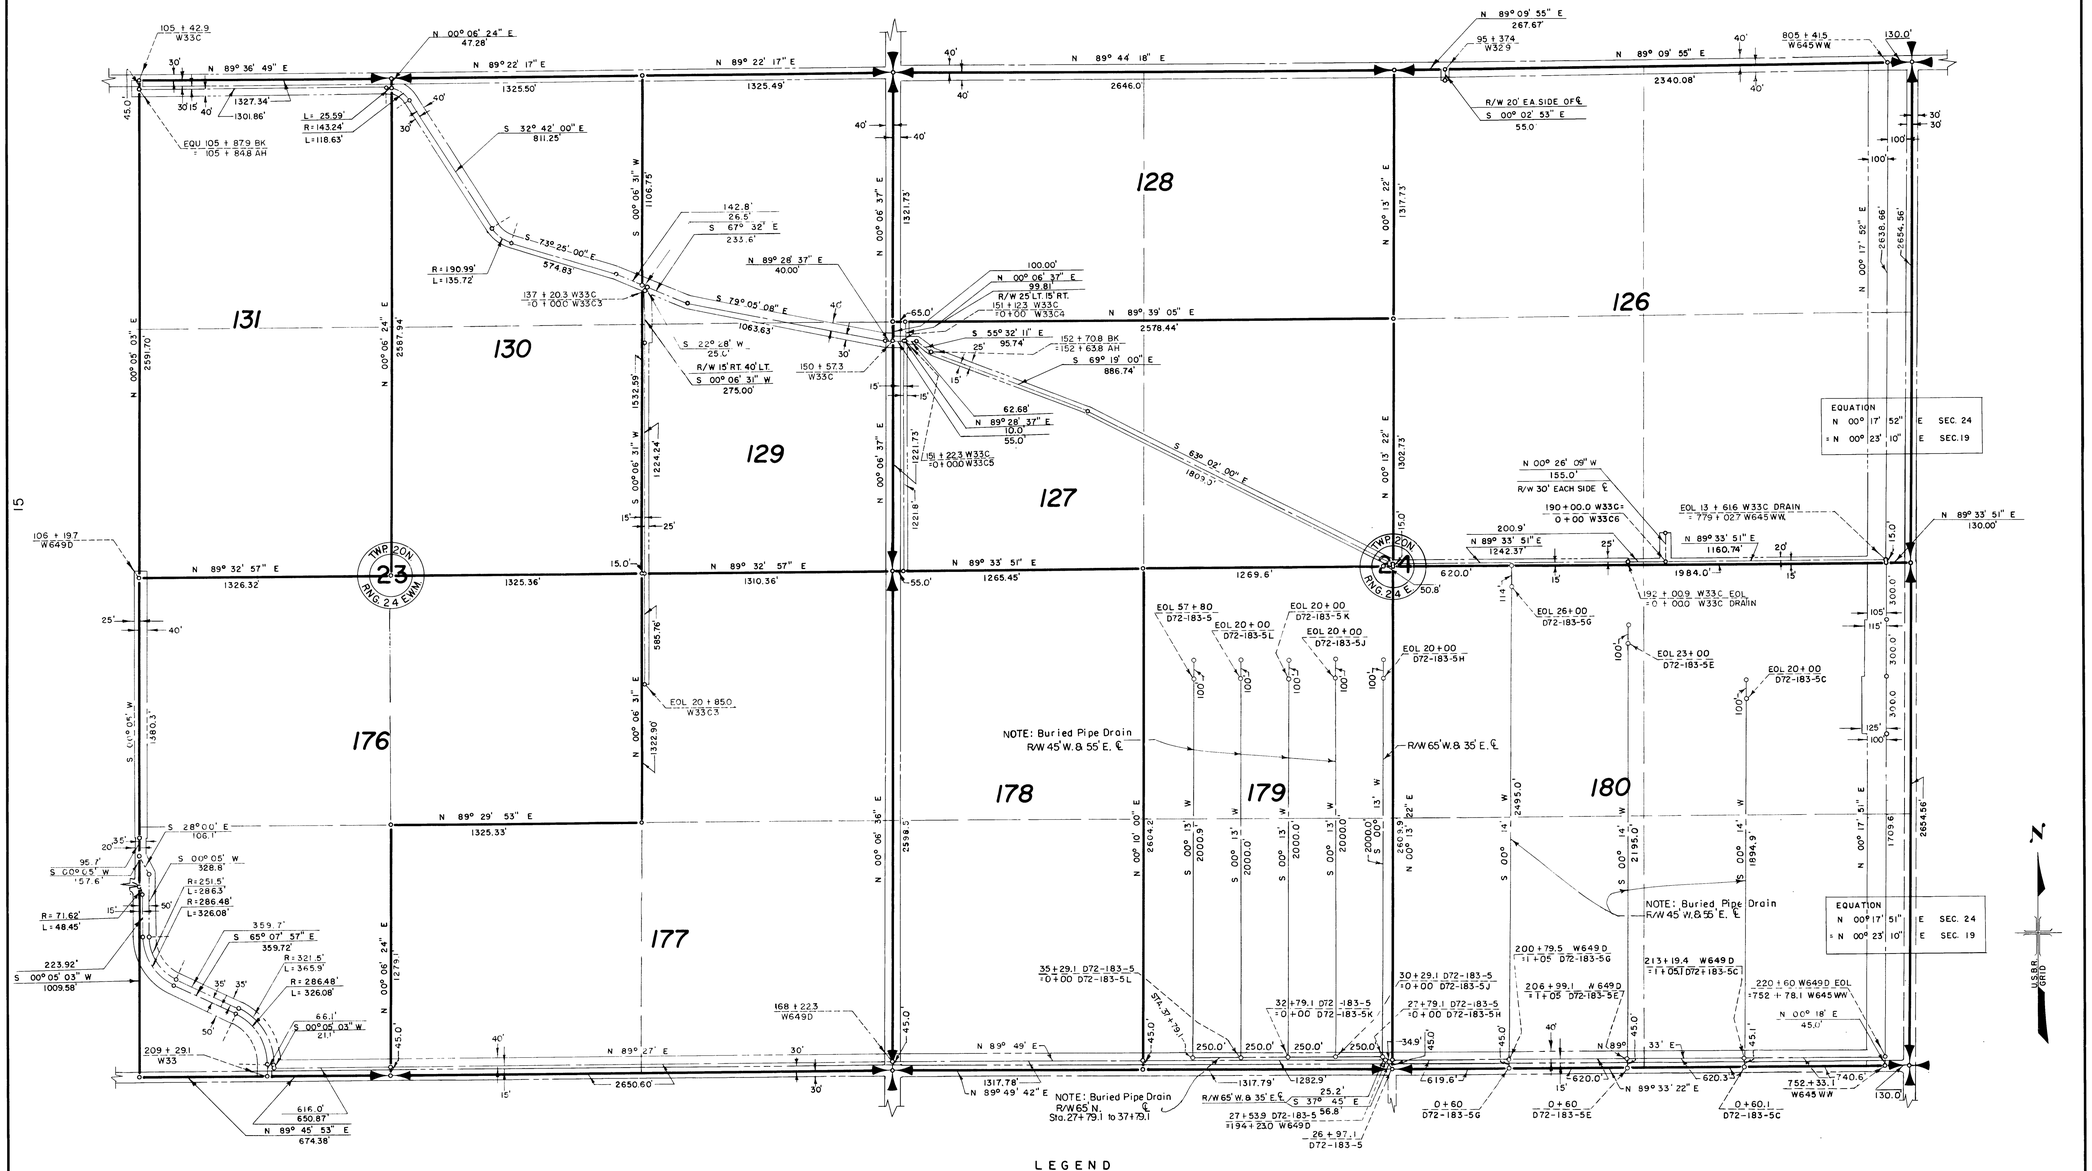

LEGEND

Boundaries of Units
Rights of Way for Roads
Rights of Way for Canals
Rights of Way for Drains
180 Unit Number
Right of Way for Proposed Rds.

SCALE OF FEET

Drawn R.W.B.
Checked C.W.M.—T.H.B.
Surveys certified

A. J. Davidson
Chief, Engr. Div.

DATE 8-2-60

I certify that this is Sheet 6 of 9 Supplemental Sheets of the Ninth Revision of the Final Farm Unit Plat of Irrigation Block 72.

M. B. Austin
Regional Director (Acting)
DATE 8-16-60

REV. TO 12-28-73 | dc.

222-116-31624-14