COLUMBIA BASIN PROJECT – IRRIGATION BLOCK 75

GRANT COUNTY, WASHINGTON

NOTE: Buried Pipe Drain R/W

(1) 35' W. & 45' E.
(2) 35' N. & 45' S.
(3) 35' S. & 45' N.
(4) 75' W. & 25' E.
(5) 75' W. & TO RD. E
(6) 60' W. & TO U. BDY. E

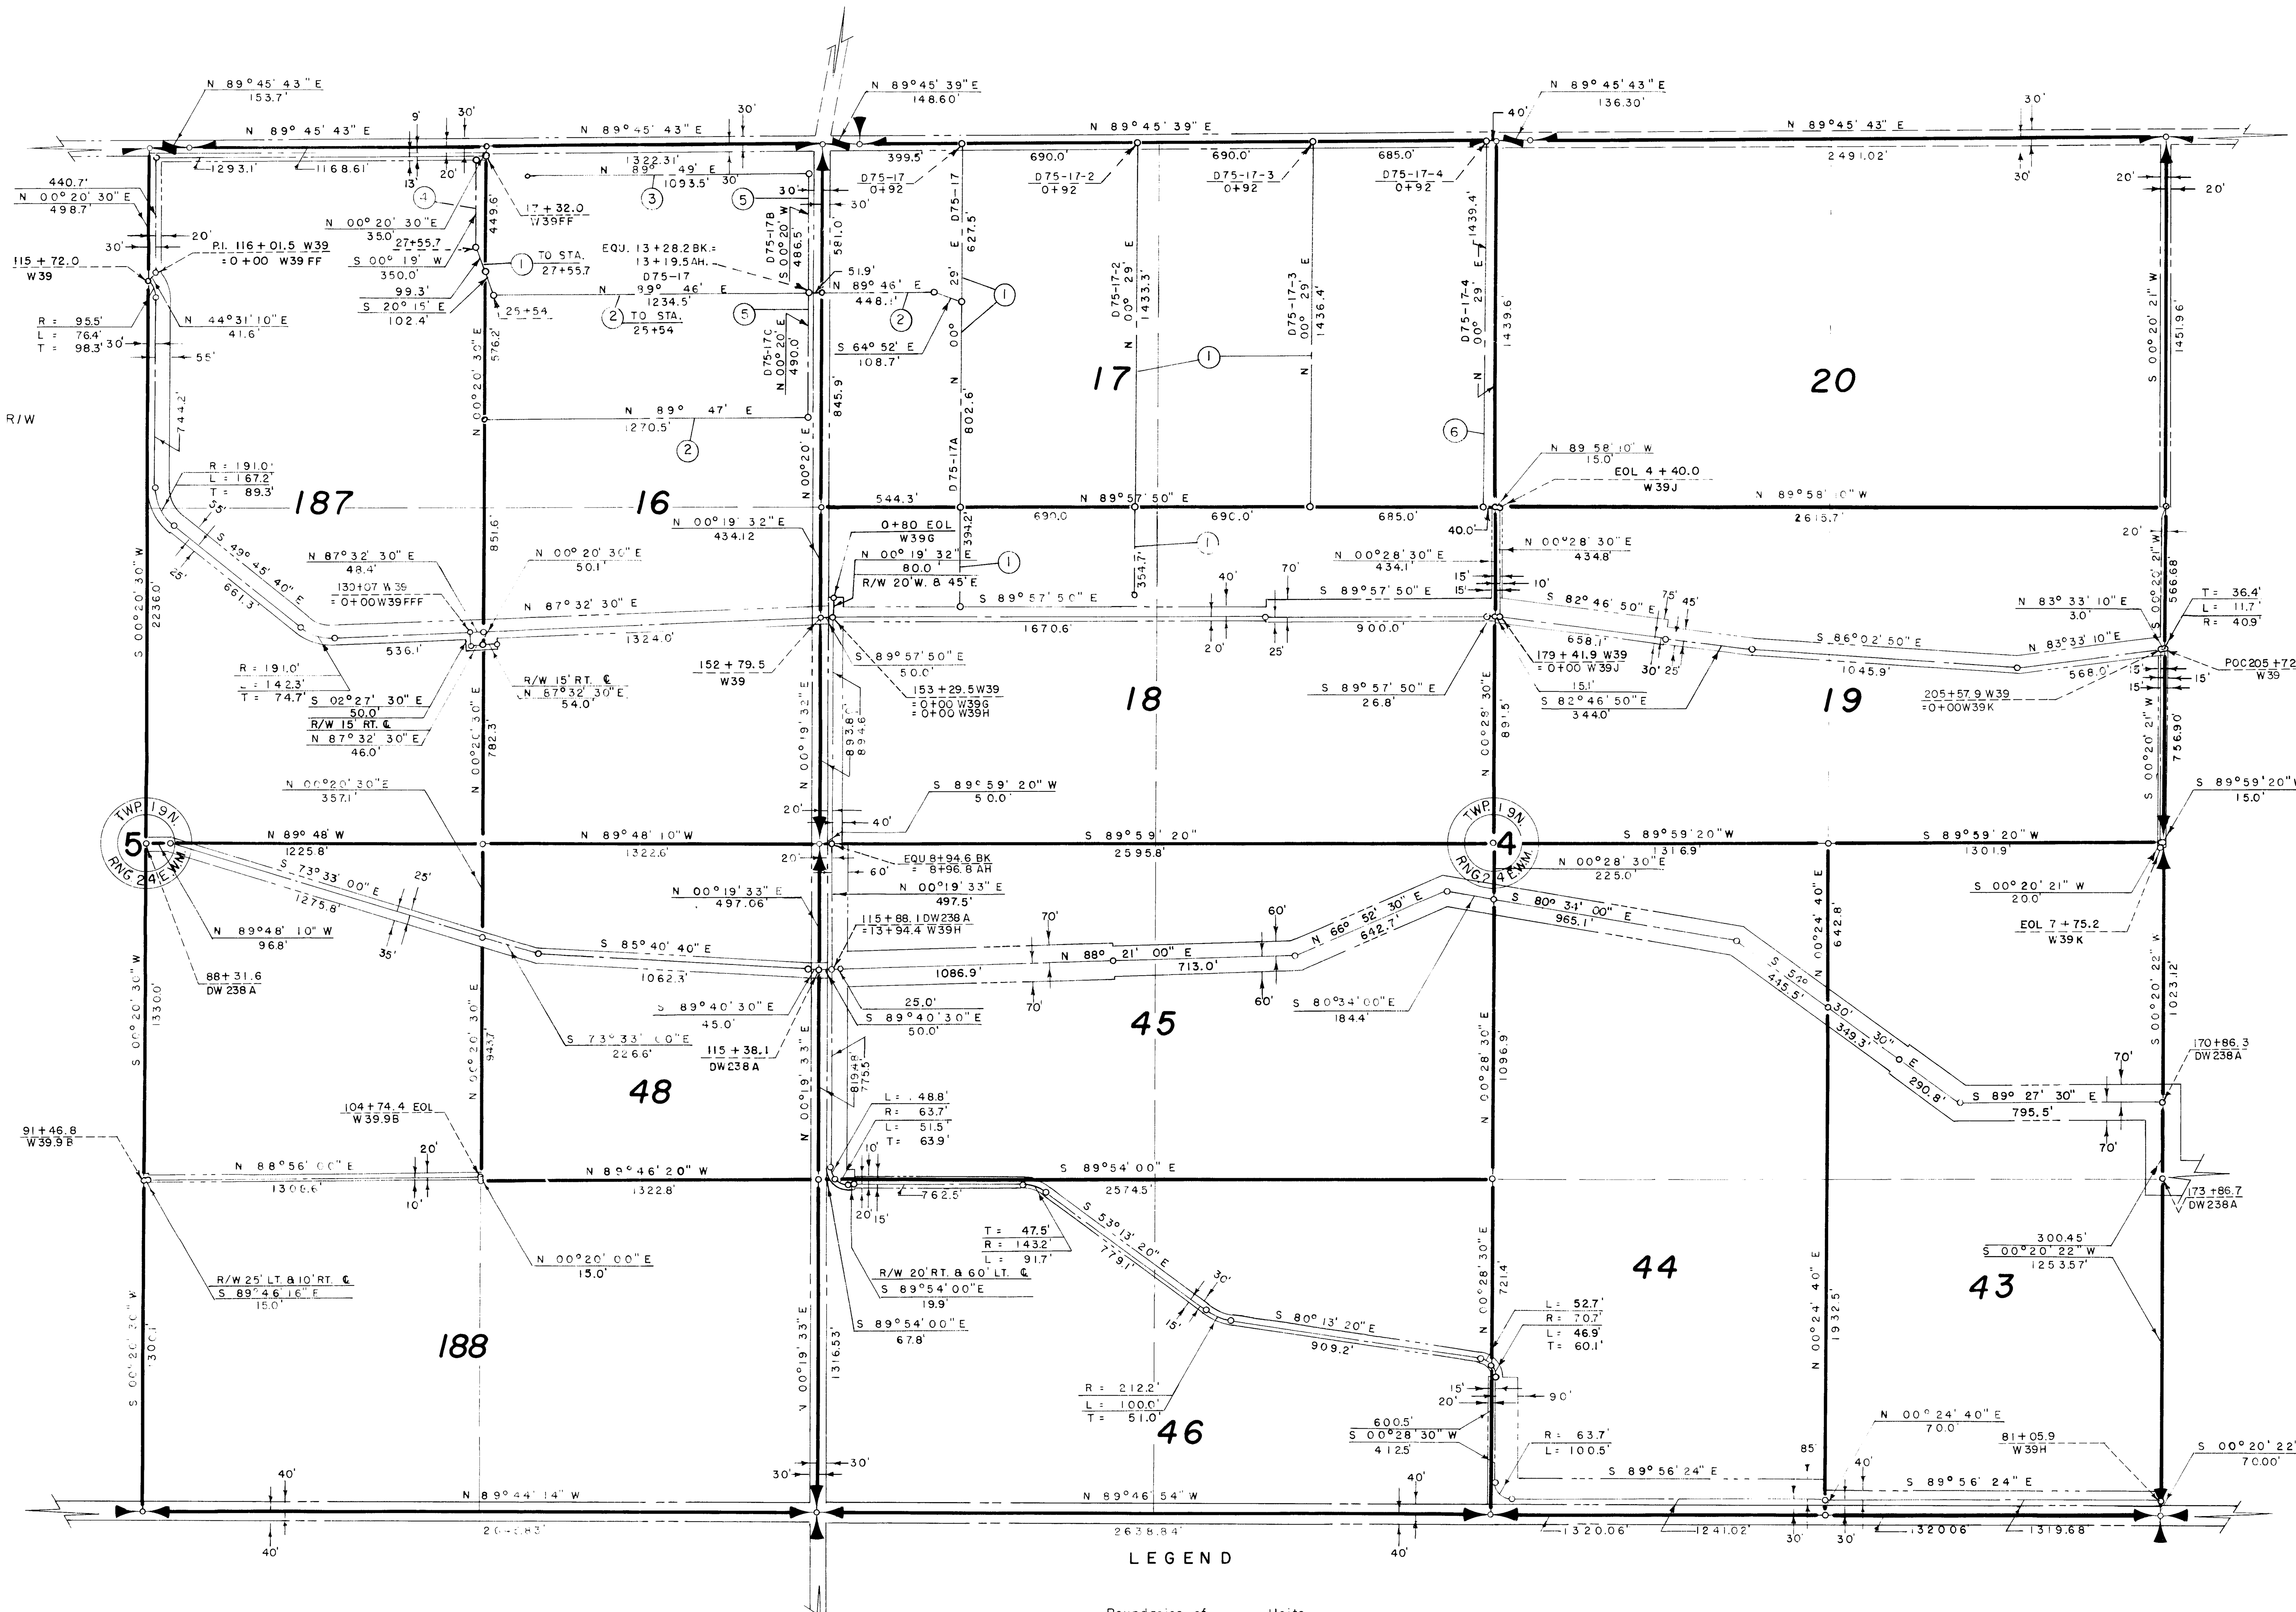

LEGEND

- Boundaries of Units
- Rights of Way for Roads
- Rights of Way for Canals
- Rights of Way for Drains
- Rights of Way for Proposed Roads

4 3 2 1 0 2 4 6 8 1,000
SCALE OF FEET

Drawn L.E.M.
Checked E.S.M.
Surveys certified

J. D. Humes
Chief of D.&C. Div.

DATE *8-21-59*

THIS SHEET NOT RECORDED

REV. TO 12-28-73	*dc*
REV. TO 7-29-66	*CMc*

I certify that this is Sheet *3* of 12 Supplemental Sheets of the *Fifth* Revision of the Final Farm Unit Plat of Irrigation Block 75.

W.G. Draper
Regional Director *(Acting)*

DATE *8-26-59*

222-116-31296-9