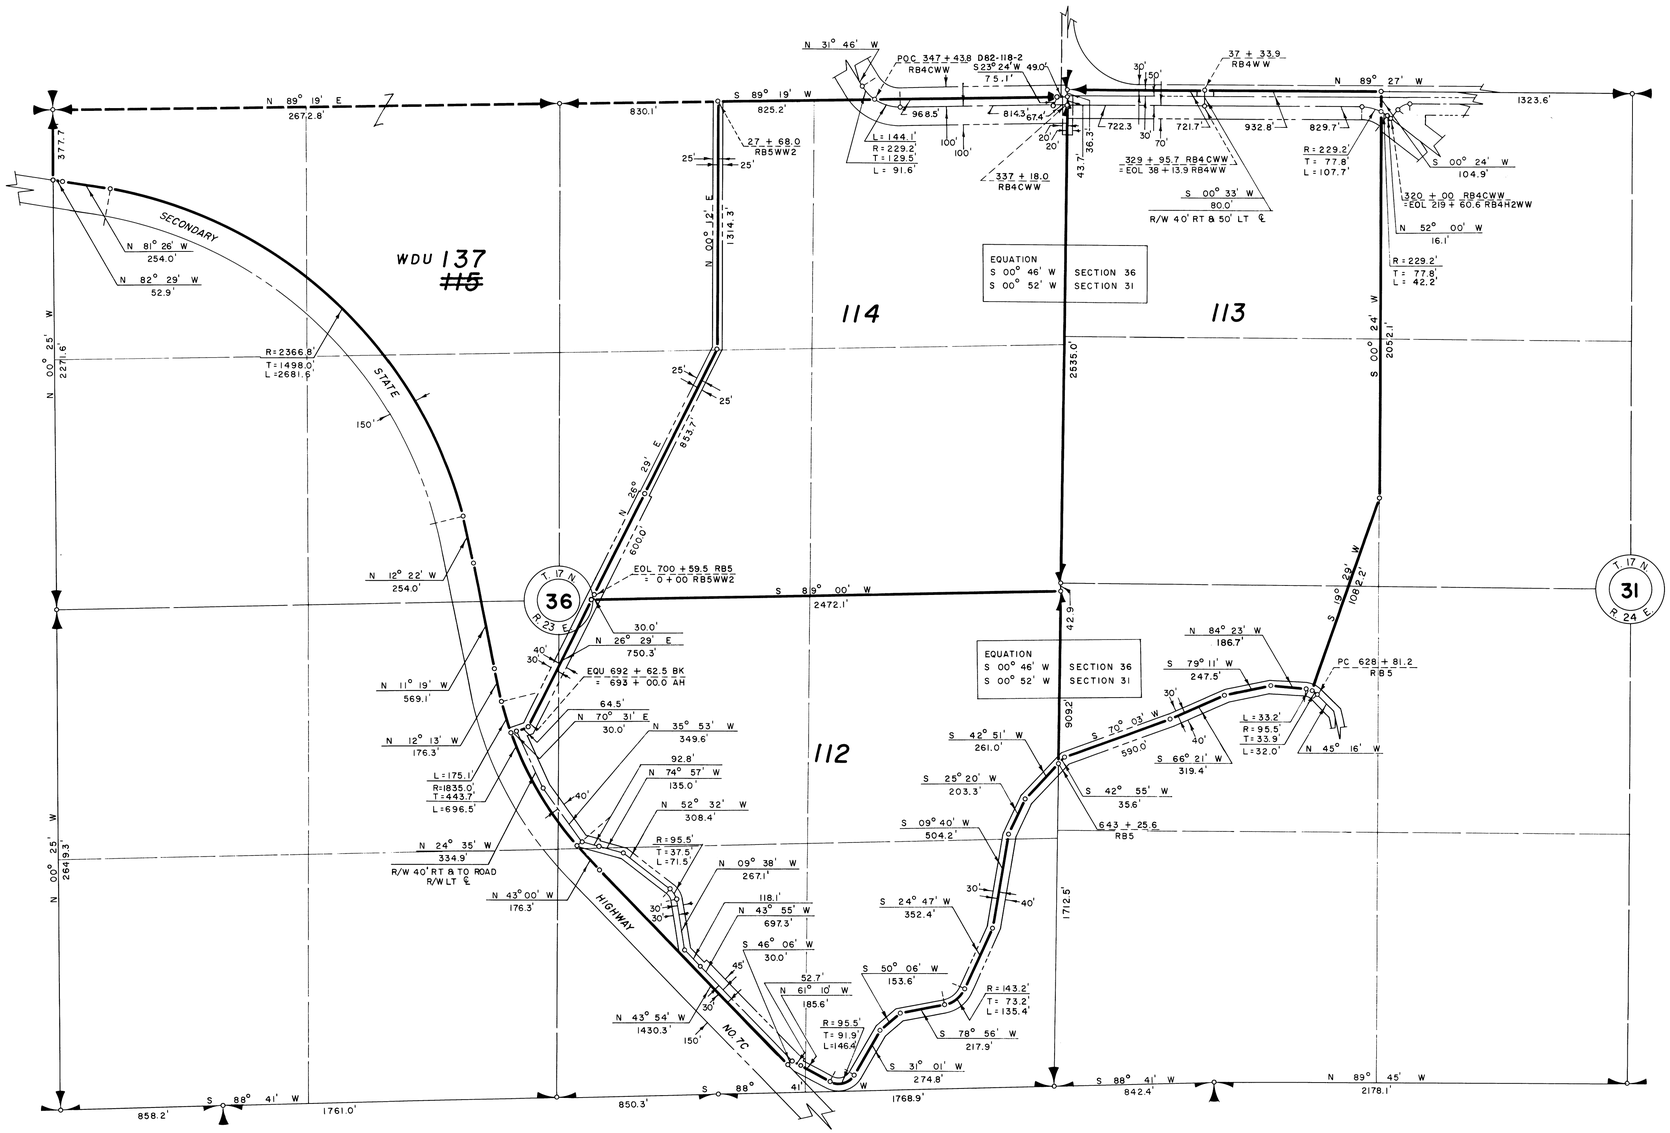


## LEGEND

- Boundaries of Units
- Rights of Way for Roads
- Rights of Way for Canals
- Rights of Way for Drains
- Former Unit Boundary
- 112 Unit Number

400 3 2 1 0 2 400
SCALE OF FEET

N
U.S.B.R. GRID

Drawn P.J.S.
Checked R.E.H.
Surveys certified
J.D. Humes
Chief, ~~Engr. Div.~~ of D.&C. Div.
DATE 3-24-58

| | |
|---|---|
| REV. TO 10-1-78 | dc |
| REV. TO 9-1-64 | |

I certify that this is Sheet 14 of 15 Supplemental Sheets of the Final Farm Unit Plat of Irrigation Block 82.

Wm. H. Tuller
Regional Director (Act.)
DATE 4-21-58

83-10

222-116-28901-18