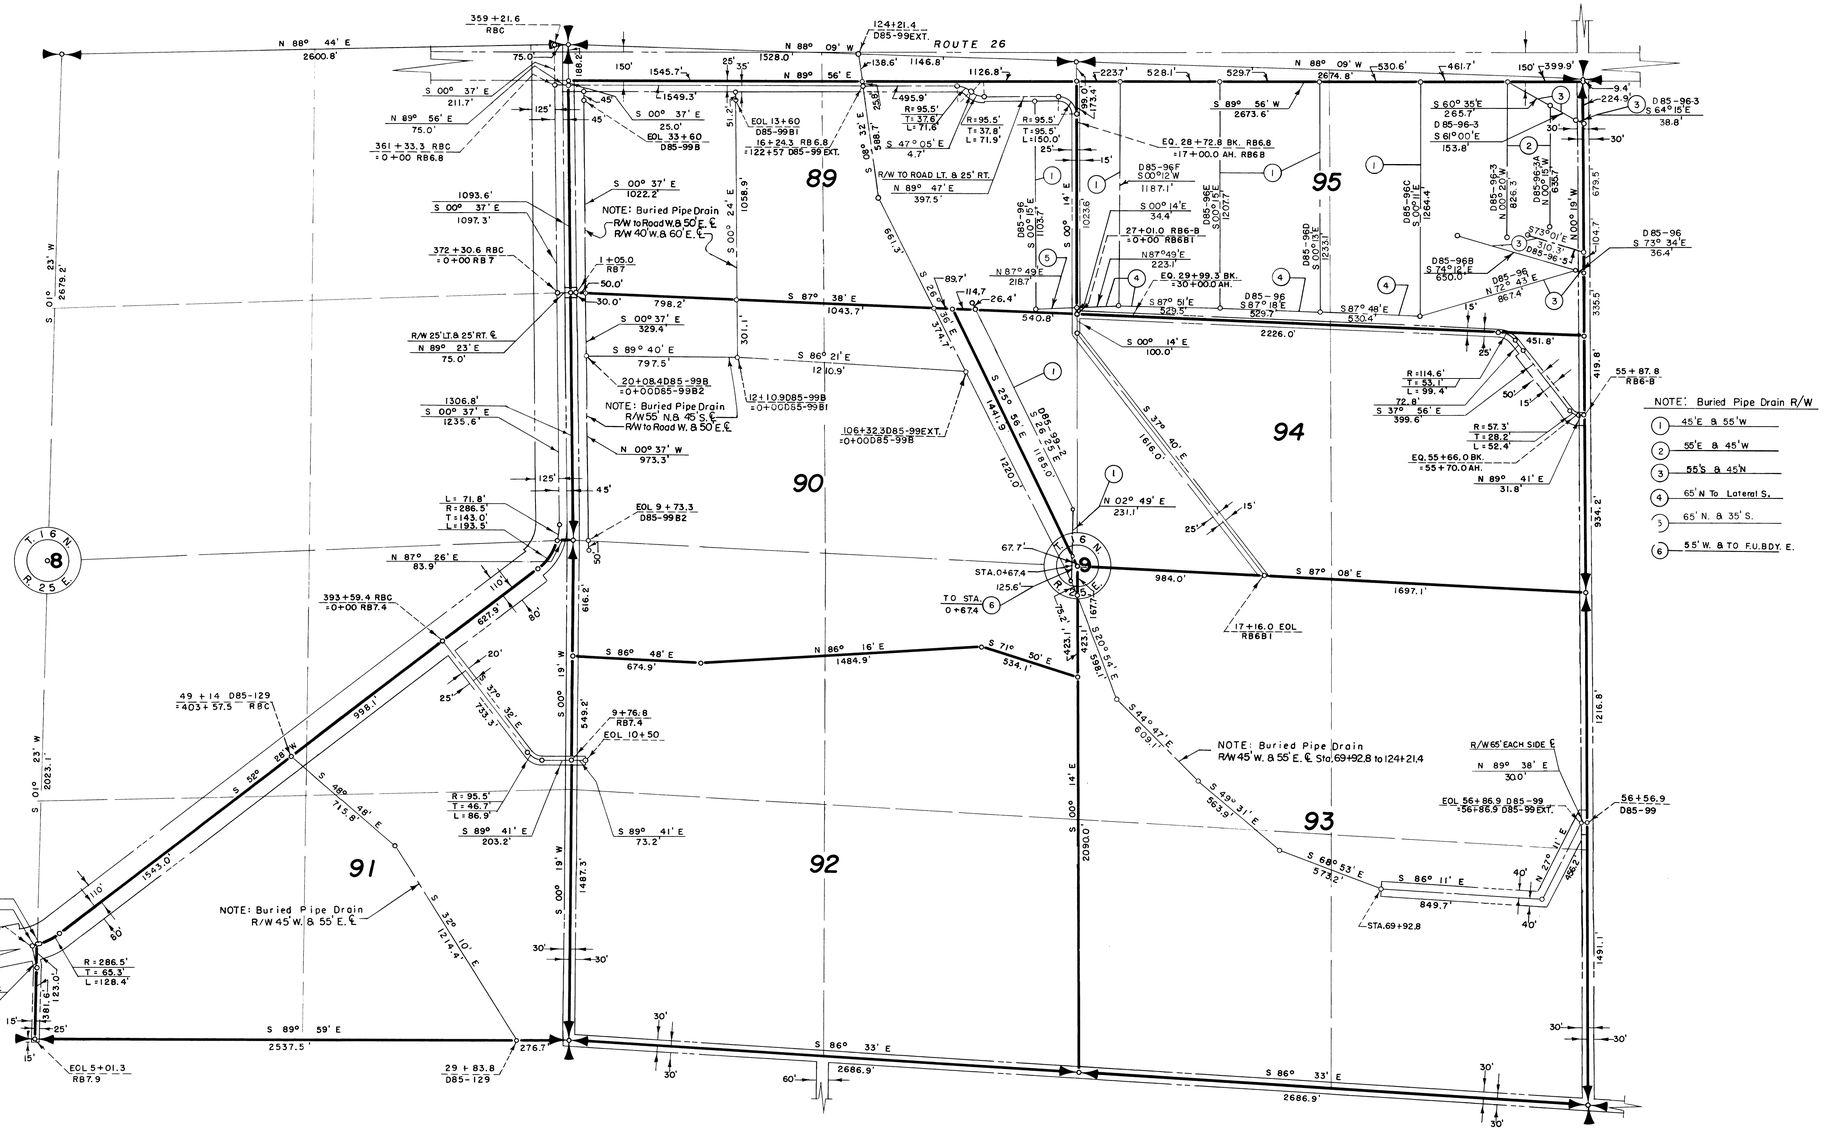

REV. TO 4-17-75	dc
REV. TO 7-31-69	CMc
REV. TO 7-31-68	CMc
REV. TO 9-1-65	ftm

Drawn O.K.O.
Checked E.R.P.
Surveys certified

A. J. Davidson
Chief, Engr. Div.

DATE 7-8-60

SCALE OF FEET: 400 3 2 1 0 2 400

LEGEND

- Boundaries of Units
- Rights of Way for Roads
- Rights of Way for Canals
- Rights of Way for Drains

95 Unit Number

N
U.S.B.R. GRID

I certify that this is Sheet 2 of 5 Supplemental Sheets of the Third Revision of the Final Farm Unit Plat of Irrigation Block 85.

M. B. Austin
Regional Director (Act.)

DATE 7-22-60

222-116-31631 -16