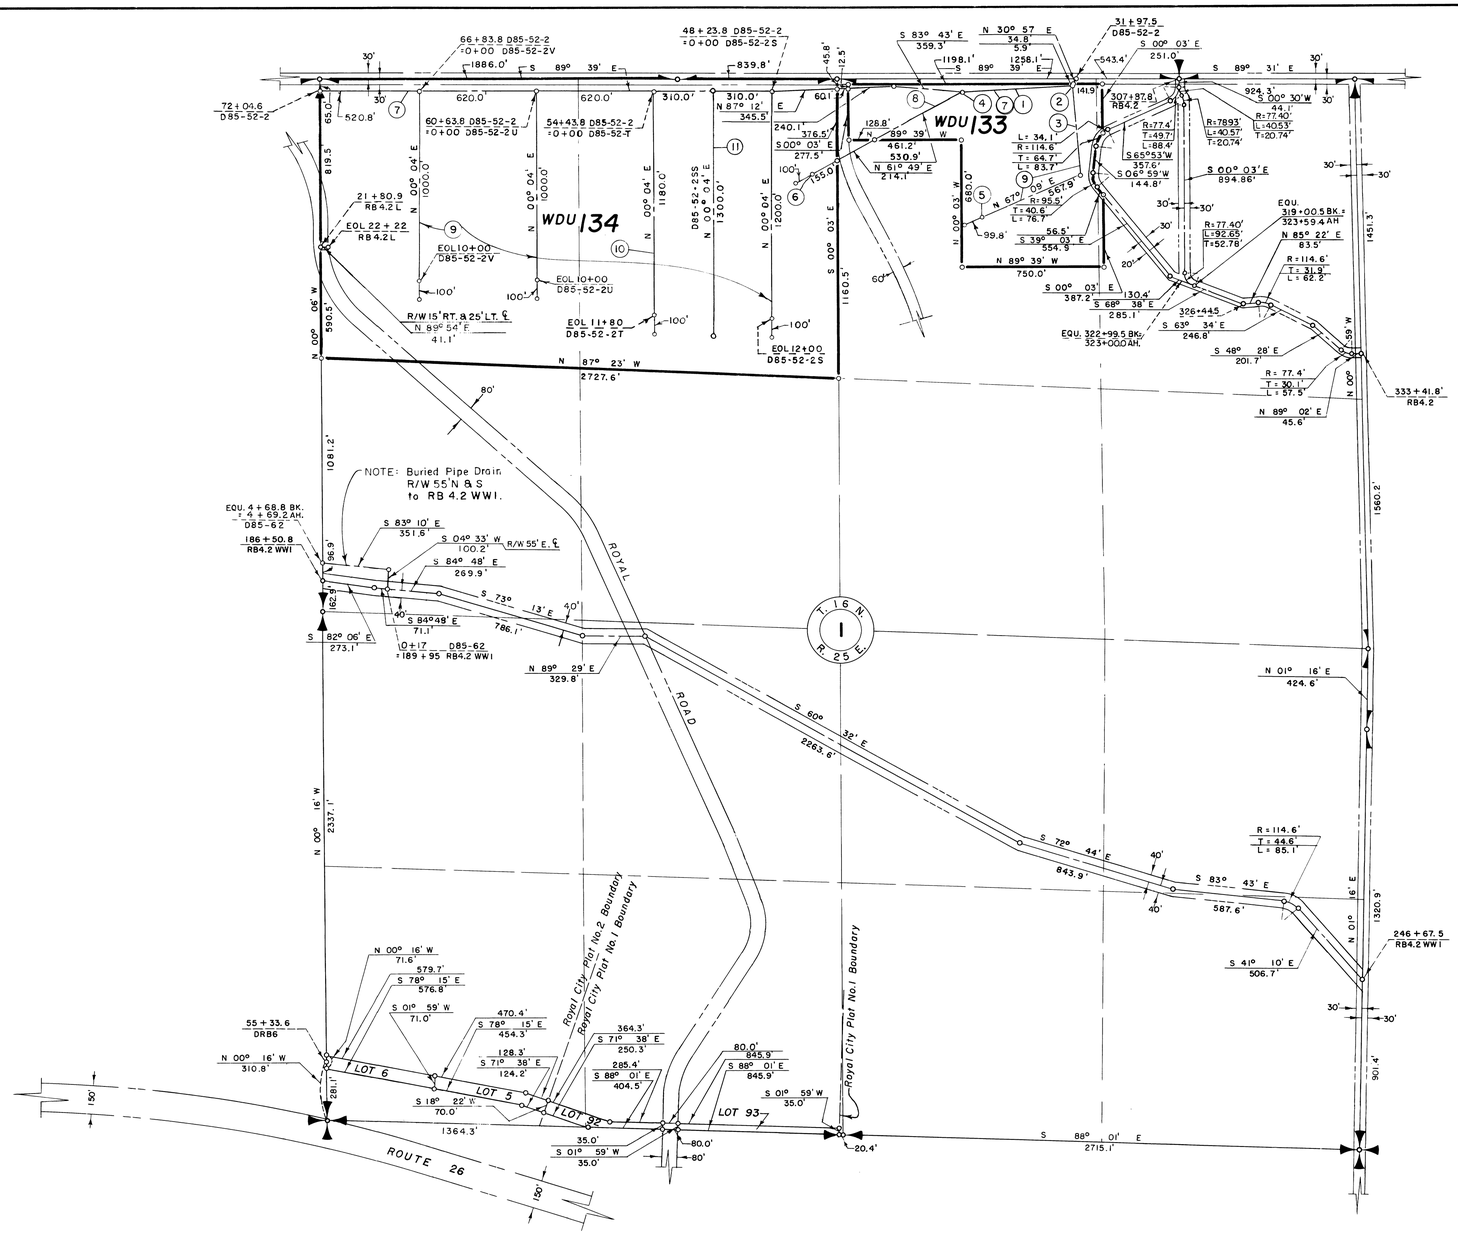

1. N 87° 14' E 580.6'
2. 32+38.2 D85-52-2 = 0+00 D85-52-2Q
3. N 04° 50' W 477.1'
4. 38+18.8 D85-52-2 = 0+00 D85-52-2R
5. EOL 10+45 D85-52-2Q
6. EOL 9+00 D85-52-2R
7. NOTE: Buried Pipe Drain R/W 55' W. & 45' E. ℄ Sta. 31+97.5 to 32+38.2; R/W to Rd. N. & 55' S. ℄ Sta. 32+38.2 to 38+18.8; R/W to Rd. N. & 65' S. ℄ Sta. 38+18.8 to 72+04.6
8. NOTE: Buried Pipe Drain R/W 55' N & 45' S ℄.
9. NOTE: Buried Pipe Drain R/W 55' W & 45' E ℄.
10. NOTE: Buried Pipe Drain R/W 65' W & 35' E ℄
11. NOTE: Buried Pipe Drain R/W 45' W & 55' E ℄

Drawn O.K.O.
Checked R.E.H.
Surveys certified
J.D. Humes
Chief, D.&C. Div.
DATE 7-17-59

400 3 2 1 0 2 400
SCALE OF FEET

LEGEND

- Boundaries of Units
- Rights of Way for Roads
- Rights of Way for Canals
- Rights of Way for Drains

WDU 134 Unit Number

N
U.S.B.R. GRID

REV. TO 9-24-92	dc
REV. TO 10-3-80	dc
REV. TO 12-28-73	dc
REV. TO 9-1-64	Bhy

I certify that this is Sheet of Supplemental Sheets of the Revision of the Final Farm Unit Plat of Irrigation Block 85.
W.G. Draper
Regional Director (Act.)
DATE 7-30-59

222-116-31294-24