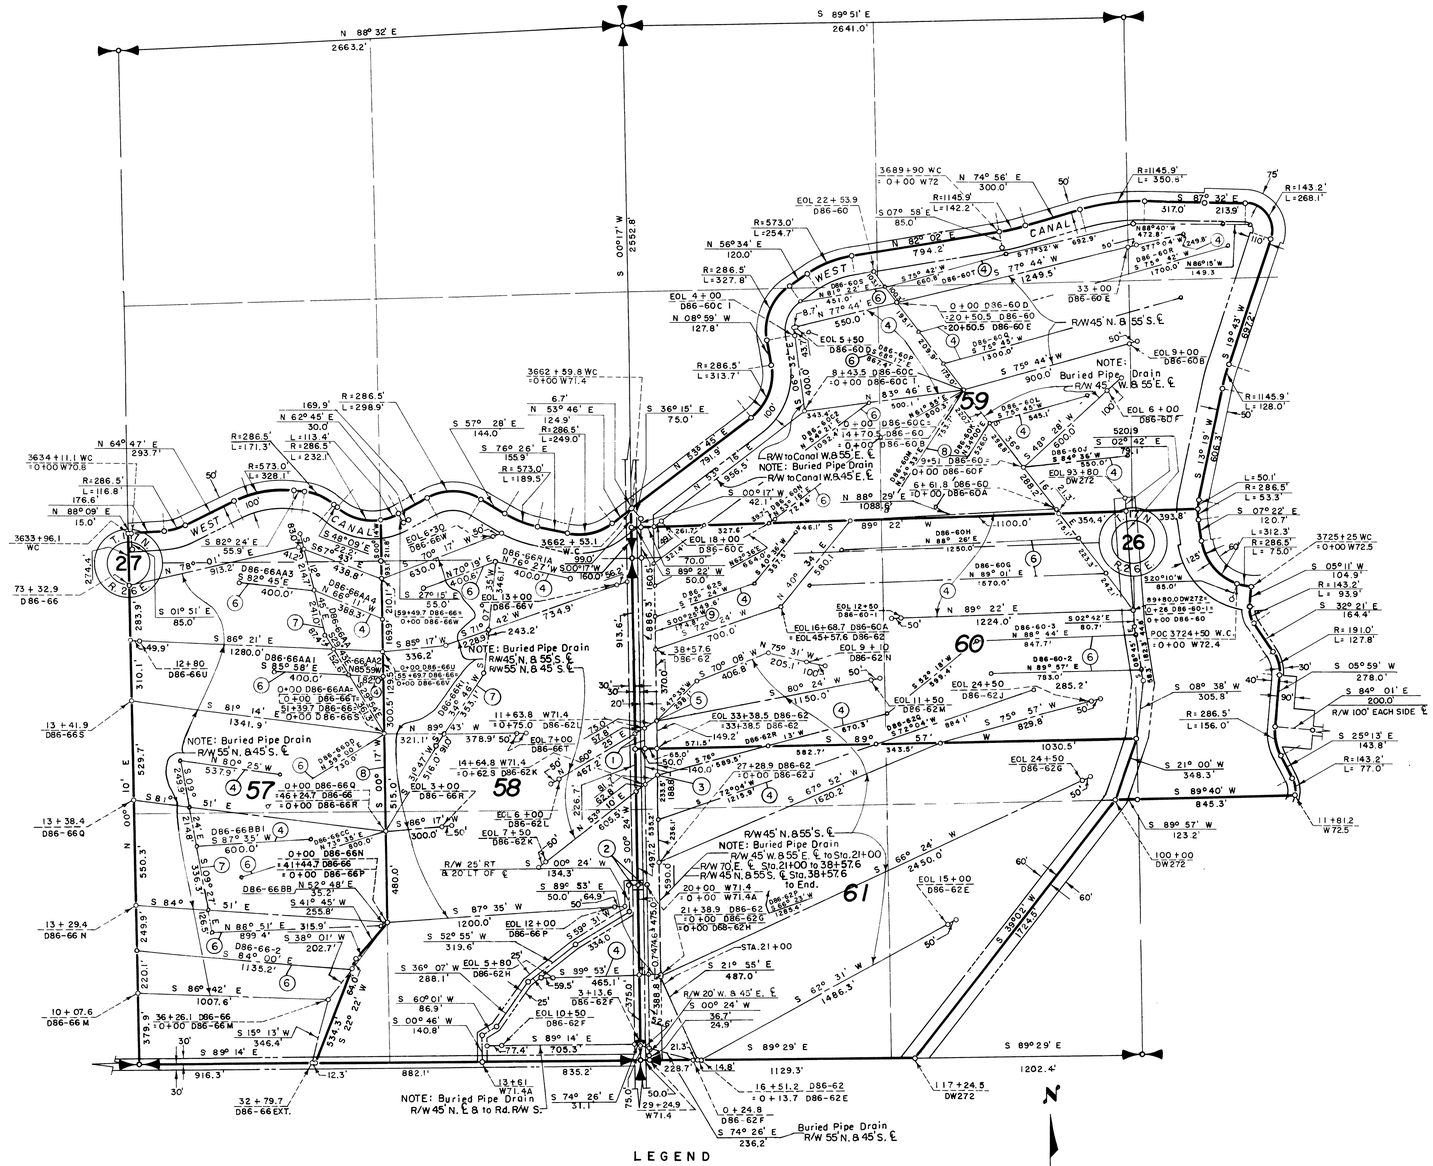

1. S 00° 24' W 83.7' 112.2'
2. N 89° 36' W 50.0' 50.0' R/W 25' EACH SIDE ℄
3. 31+98.5 D86-62 = 0+00 D86-62K = 0+00 D86-62R
4. Buried Pipe Drain R/W 55' N. & 45' S. ℄
5. 34+87.7 D86-62 = 0+00 D86-62L = 0+00 D86-62M = 0+00 D86-62N
6. Buried Pipe Drain R/W 45' N. & 55' S. ℄
7. Buried Pipe Drain R/W 55' W. & 45' E. ℄
8. Buried Pipe Drain R/W 45' W. & 55' E. ℄
9. Buried Pipe Drain R/W 45' E. ℄

REV. TO 12-30-94	
REV. TO 9-24-92	dc
REV. TO 12-15-86	dc
REV. TO 12-31-85	dc
REV. TO 10-3-80	dc
REV. TO 12-28-73	dc
REV. TO 7-31-67	CMo
REV. TO 9-1-65	

Drawn L.E.M.
Checked B.B.I.-E.R.P.
Surveys certified
A. J. Davidson
Chief, Engr. Div.
DATE 8-1-60

400 3 2 1 0 2 400
SCALE OF FEET

THIS SHEET NOT RECORDED

LEGEND

- Boundaries of Units
- Rights of Way for Roads
- Rights of Way for Canals
- Rights of Way for Drains

61 Unit Number

I certify that this is Sheet 4 of 5 Supplemental Sheets of the Fourth Revision of the Final Farm Unit Plat of Irrigation Block 86.

M. B. Austin
Regional Director (Act.)
DATE 8-11-60

87-13

222-116-31632-8