


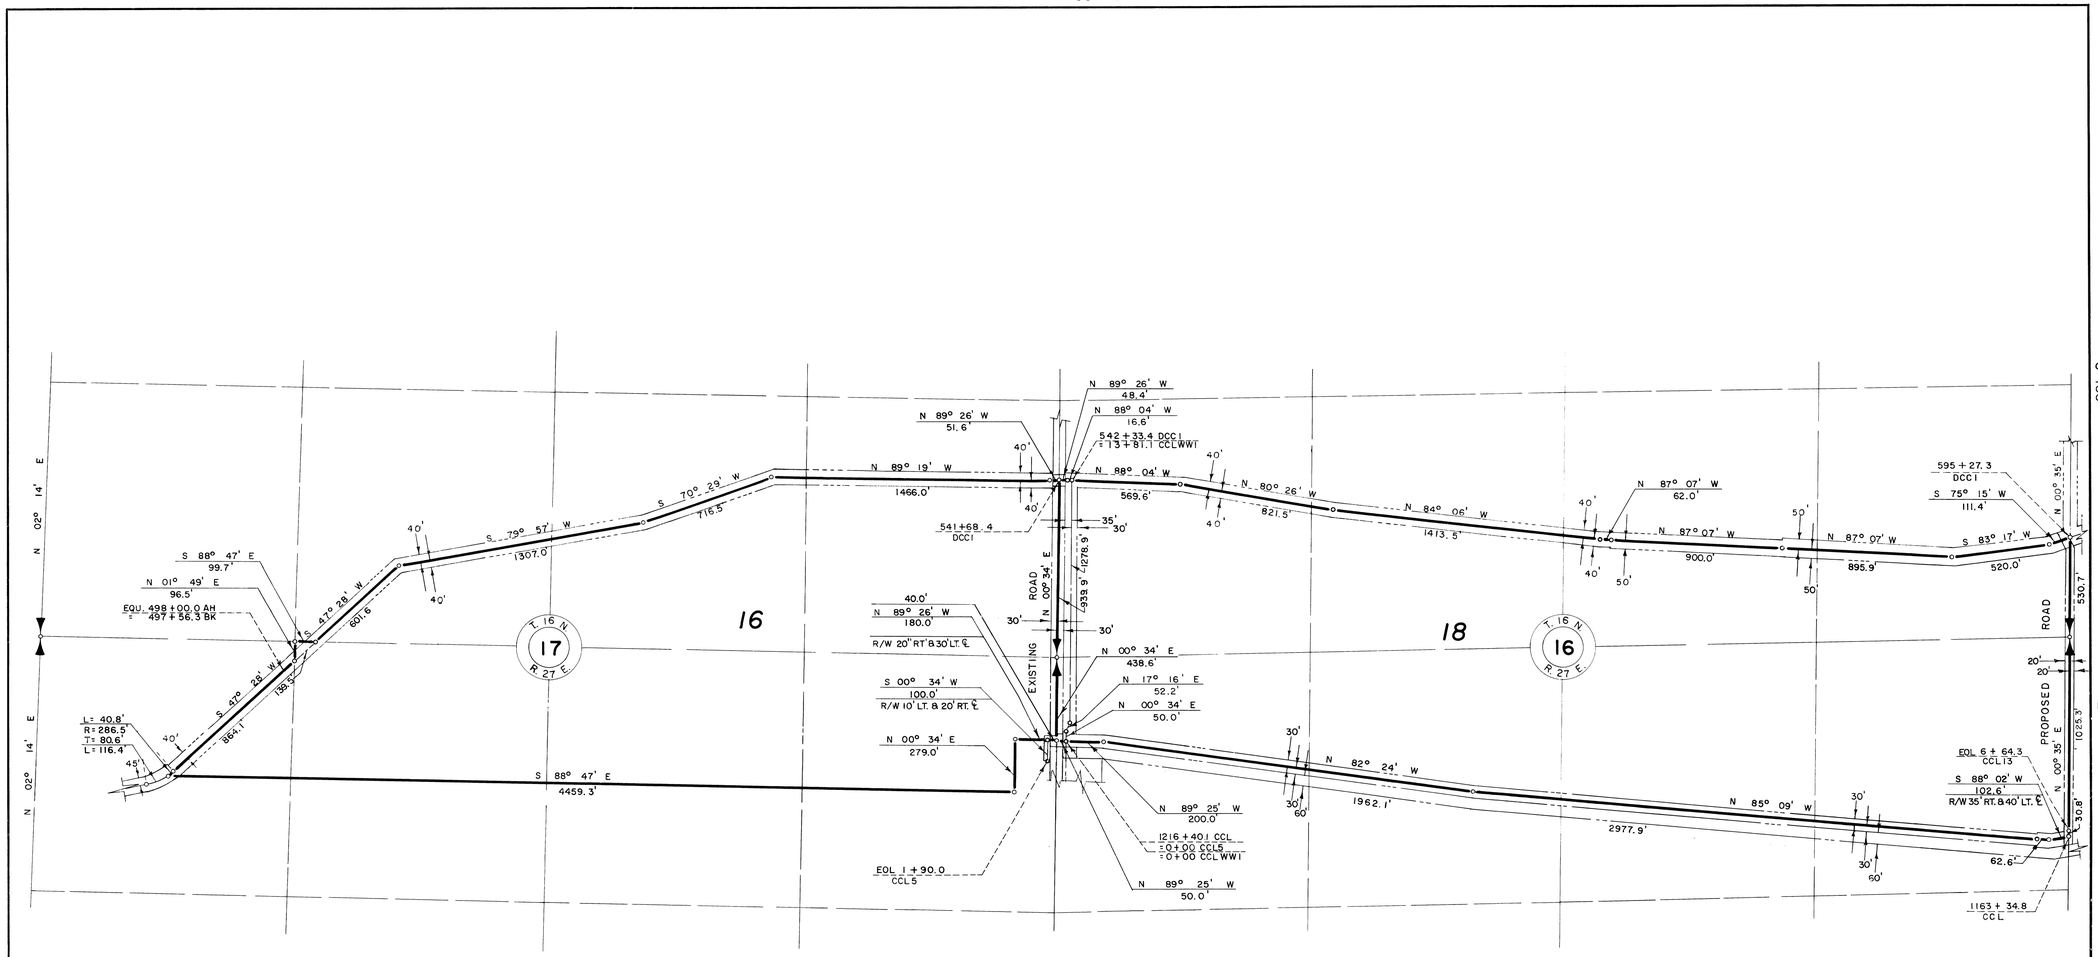

7

LEGEND

Boundaries of Units
Rights of Way for Roads
Rights of Way for Canals
Rights of Way for Drains

18 Unit Number

400 3 2 1 0 2 400
SCALE OF FEET

N
U.S.B.R. GRID

Drawn W.G.L.
Checked E.F.J.
Surveys certified

V. D. Humes
Chief, D.&C. Div.

DATE 8-18-59

| | |
|---|---|
| REV. TO 10-3-80 | dc |
| REV. TO 9-1-64 | Bhm |
| REV. TO 10-1-63 | ajd |

I certify that this is Sheet 4 of 14 Supplemental Sheets of the Revision of the Final Farm Unit Plat of Irrigation Block 88.

M. B. Auslin
Regional Director (Acting)
DATE 8-21-59

N

12 13

222-116-30647-8